THIS DRAWING IS UNPUBLISHED. RELEASED FOR PUBLICATION – ,– .
© COPYRIGHT – BY TYCO ELECTRONICS CORPORATION. ALL RIGHTS RESERVED.

LOC	DIST
DW	—

REVISIONS

P	LTR	DESCRIPTION	DATE	DWN	APVD
	B3	ECR-12-012115	26OTC12	EL	WK

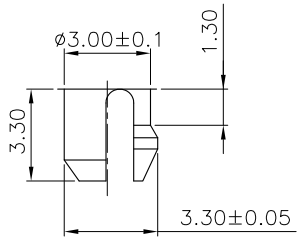

DETAIL X

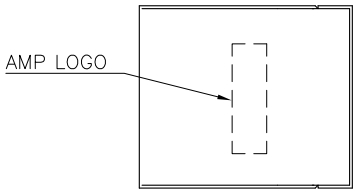

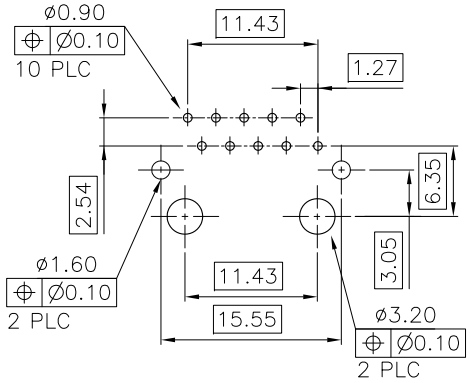

RECOMMENDED PCB LAYOUT (THICKNESS: 1.6mm)

DIMENSION TOLERANCE: 1 PLC: ±0.1 2PLC: ±0.05)

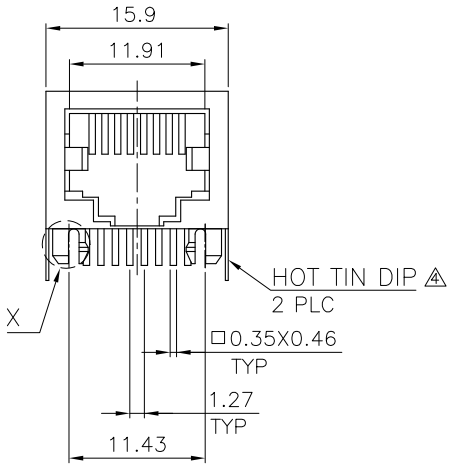

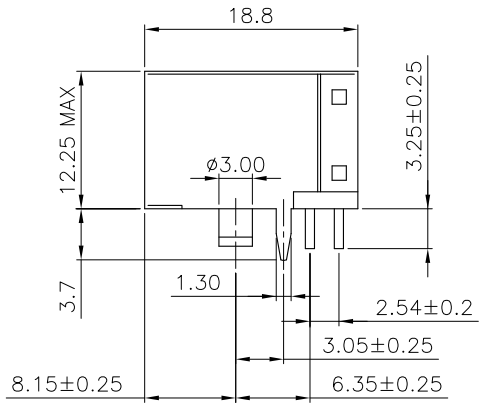

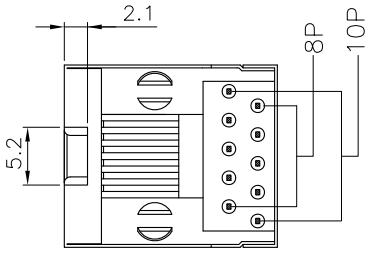

NOTE:

1. MATERIAL:
   HOUSING: PA46 WITH 30% GF, UL 94V–0, BLACK COLOR.
   CONTACTS: PHOSPHOR BRONZE, 0.35X0.46 THICKNESS.
   SHIELD: BRASS, 0.25 THICKNESS.

2. FINISH:
   CONTACTS: (SEE TABLE) GOLD PLATED ON CONTACT AREA,
   GOLD FLASH ON SOLDER TAILS, WITH ENTIRE
   CONTACT UNDERPLATED 1.27μm [50μ"] MIN. NICKEL.
   SHIELD: 0.508μm [20μ"] MIN. NICKEL PLATED.

3. WAVE SOLDER CAPABLE TO 265°C PER 109–202, CONDITION B.

④ PREPLATED HOT TIN DIP ON SHIELD'S LEGS.

⑤ OBSOLETE PARTS: OBSOLETE CIS STREAMLINING PER D.RENAUD/D.SINISI

	RJ 45	HSG. COLOR	MIN. GOLD THICKNESS	PART NUMBER
OBSOLETE	10P8C	RED	~~50μ"~~	~~3-1734580-4~~
OBSOLETE			~~30μ"~~	~~3-1734580-3~~
OBSOLETE			~~15μ"~~	~~3-1734580-2~~
OBSOLETE			~~6μ"~~	~~3-1734580-1~~
	10P10C	BLACK	50μ"	1-1734580-4
			30μ"	1-1734580-3
OBSOLETE			~~15μ"~~	~~1-1734580-2~~
			6μ"	1-1734580-1
	10P8C ④	BLACK	50μ"	1734580-8
			30μ"	1734580-7
			15μ"	1734580-6
			6μ"	1734580-5
	10P8C	BLACK	50μ"	1734580-4
			30μ"	1734580-3
⑤ OBSOLETE			~~15μ"~~	~~1734580-2~~
			6μ"	1734580-1

THIS DRAWING IS A CONTROLLED DOCUMENT.

DIMENSIONS: MM

TOLERANCES UNLESS OTHERWISE SPECIFIED:

0 PLC	± 0.50
1 PLC	± 0.30
2 PLC	± 0.20
3 PLC	± 0.10
4 PLC	± –
ANGLES	± 3°

MATERIAL: SEE NOTE

FINISH: SEE NOTE

DWN	01JUN2007 O. HU
CHK	01JUN2007 S. HOU
APVD	01JUN2007 W.J. KE
PRODUCT SPEC	108-57535
QUALIFICATION TEST REPORT	501-57628
WEIGHT	5.25 GRAMS

TE Connectivity

NAME: MODULAR JACK, RJ45, 8P8C, SHIELDED, SIDE ENTRY, LOW PROFILE

SIZE	CAGE CODE	DRAWING NO	RESTRICTED TO
A3	00779	C-1734580	—

CUSTOMER DRAWING | SCALE — | SHEET 1 OF 2 | REV B3

THIS DRAWING IS UNPUBLISHED. RELEASED FOR PUBLICATION – ,– .
© COPYRIGHT – BY TYCO ELECTRONICS CORPORATION. ALL RIGHTS RESERVED.

LOC	DIST
DW	—

REVISIONS

P	LTR	DESCRIPTION	DATE	DWN	APVD
		SEE SHEET 1.			

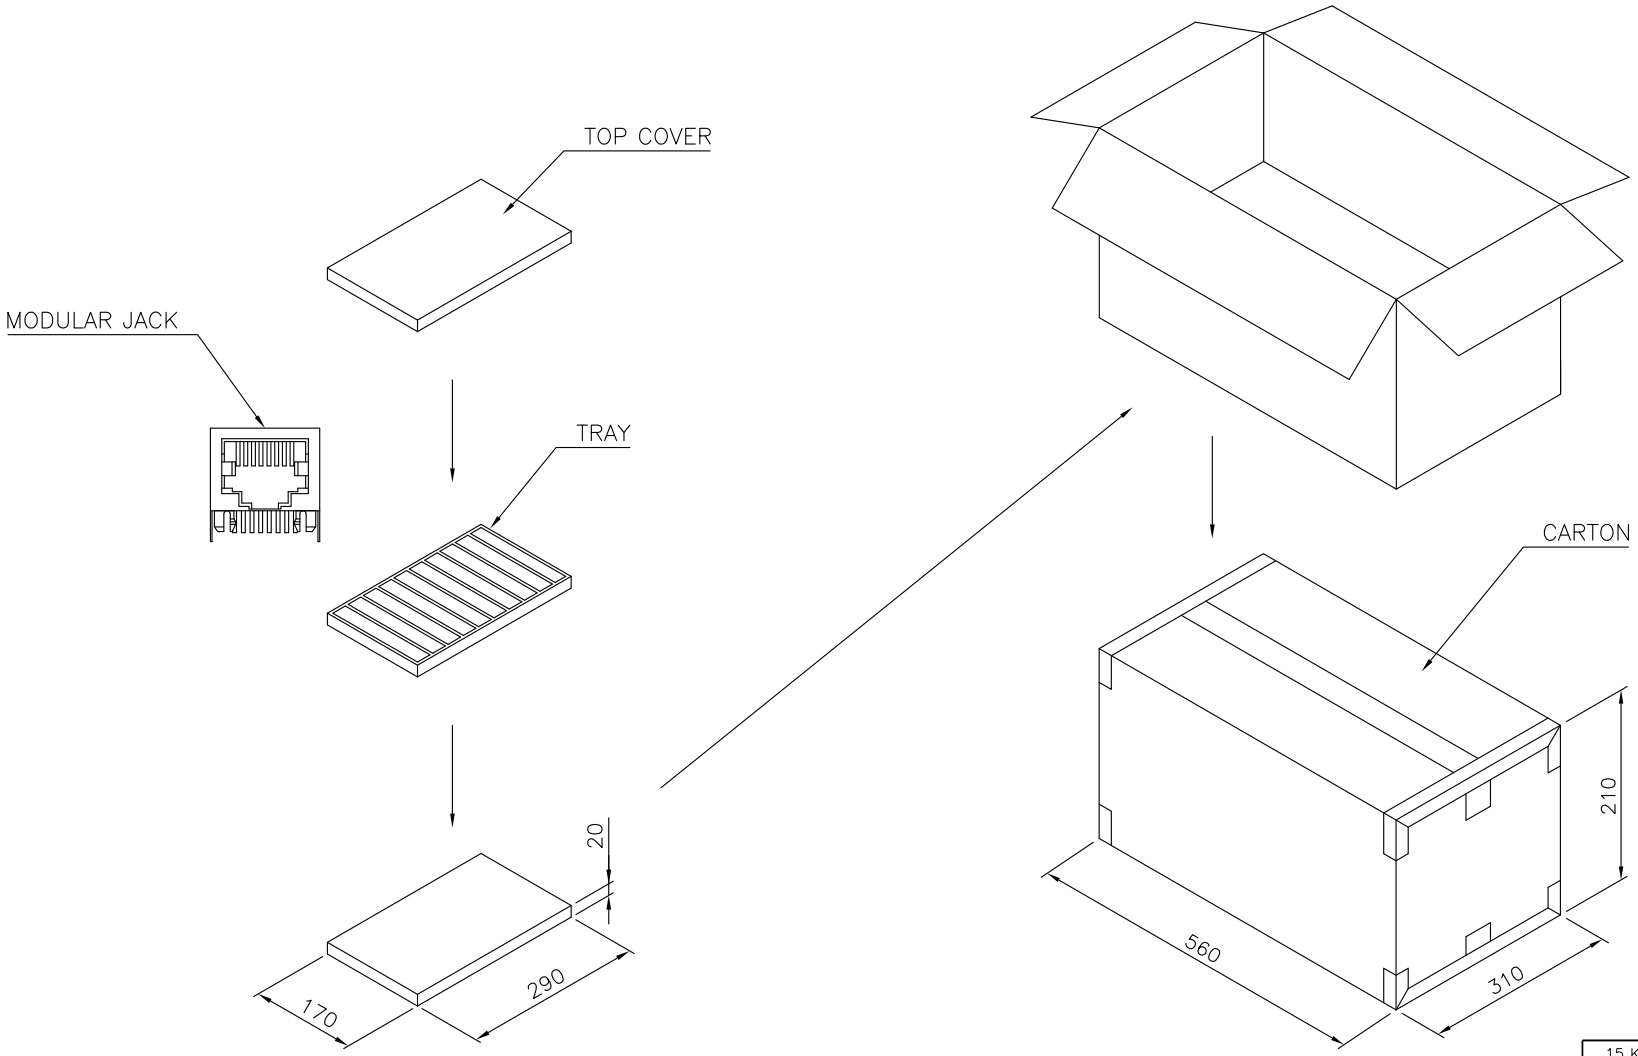

15 Kg	13.5 Kg	100	25	2500 PCS
GROSS WEIGHT	NET WEIGHT	PCS/TRAY	TRAYS /CARTON	QUANTITY

THIS DRAWING IS A CONTROLLED DOCUMENT.

DIMENSIONS: MM

TOLERANCES UNLESS OTHERWISE SPECIFIED:
0 PLC ± –
1 PLC ± –
2 PLC ± –
3 PLC ± –
4 PLC ± –
ANGLES ± –

MATERIAL –

FINISH –

DWN	O. HU	01JUN2007
CHK	S. HOU	01JUN2007
APVD	W.J. KE	01JUN2007
PRODUCT SPEC	—	
APPLICATION SPEC	—	
WEIGHT	—	

TE Connectivity

NAME
MODULAR JACK, RJ45, 8P8C, SHIELDED, SIDE ENTRY, LOW PROFILE

SIZE	CAGE CODE	DRAWING NO	RESTRICTED TO
A3	00779	C-1734580	—

CUSTOMER DRAWING | SCALE — | SHEET 2 OF 2 | REV B3

LifeElectronics
Живое партнерство

ООО «ЛайфЭлектроникс» **“LifeElectronics” LLC**

ИНН 7805602321 КПП 780501001 Р/С 40702810122510004610 ФАКБ "АБСОЛЮТ БАНК" (ЗАО) в г.Санкт-Петербурге К/С 30101810900000000703 БИК 044030703

Компания «Life Electronics» занимается поставками электронных компонентов импортного и отечественного производства от производителей и со складов крупных дистрибьюторов Европы, Америки и Азии.

С конца 2013 года компания активно расширяет линейку поставок компонентов по направлению коаксиальный кабель, кварцевые генераторы и конденсаторы (керамические, пленочные, электролитические), за счёт заключения дистрибьюторских договоров

Мы предлагаем:

- *Конкурентоспособные цены и скидки постоянным клиентам.*
- *Специальные условия для постоянных клиентов.*
- *Подбор аналогов.*
- *Поставку компонентов в любых объемах, удовлетворяющих вашим потребностям.*

- *Приемлемые сроки поставки, возможна ускоренная поставка.*
- *Доставку товара в любую точку России и стран СНГ.*
- *Комплексную поставку.*
- *Работу по проектам и поставку образцов.*
- *Формирование склада под заказчика.*

- *Сертификаты соответствия на поставляемую продукцию (по желанию клиента).*
- *Тестирование поставляемой продукции.*
- *Поставку компонентов, требующих военную и космическую приемку.*
- *Входной контроль качества.*
- *Наличие сертификата ISO.*

В составе нашей компании организован Конструкторский отдел, призванный помогать разработчикам, и инженерам.

Конструкторский отдел помогает осуществить:

- *Регистрацию проекта у производителя компонентов.*
- *Техническую поддержку проекта.*
- *Защиту от снятия компонента с производства.*
- *Оценку стоимости проекта по компонентам.*
- *Изготовление тестовой платы монтаж и пусконаладочные работы.*

Тел: +7 (812) 336 43 04 (многоканальный)
Email: org@lifeelectronics.ru

www.lifeelectronics.ru