THIS DRAWING IS UNPUBLISHED. RELEASED FOR PUBLICATION -,- .
© COPYRIGHT - By - ALL RIGHTS RESERVED.

LOC	DIST
AD	00

REVISIONS

P	LTR	DESCRIPTION	DATE	DWN	APVD
	AL2	REVISED PER ECO-11-004820	11MAR11	RK	HMR

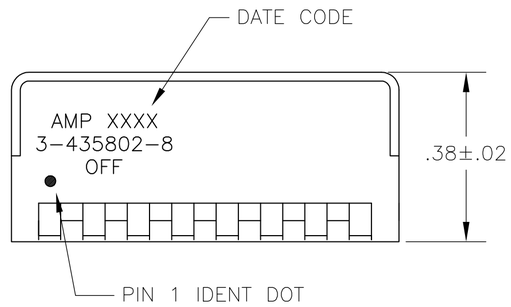

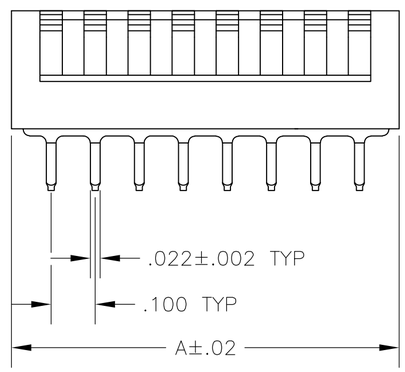

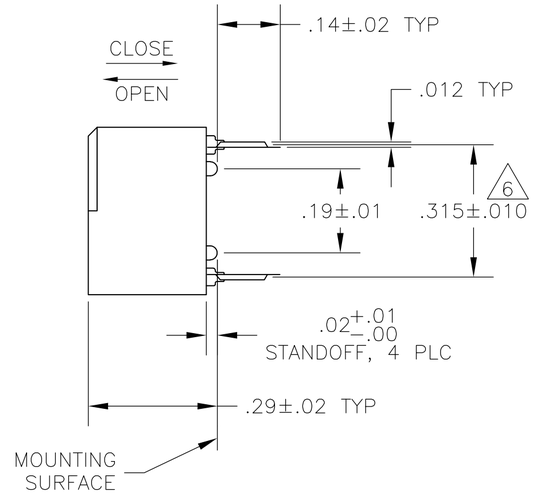

FIG 1

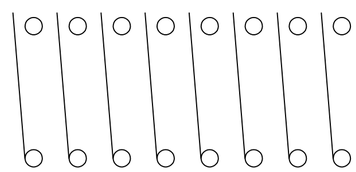

CONTACT ARRANGEMENT

7 NO POSITION MARKING.

8 NO PART NO. MARKING.

9 STRIPPABLE TAPE SEAL, SEE FIGURE 8.

10 OBSOLETE PARTS: OBSOLETE CIS STREAMLINING PER D.RENAUD/D.SINISI

1 FOR ADDITIONAL SPECIFICATIONS SEE AMP PRODUCT SPEC 108-7519.

2 SWITCH SHOWN IN OPEN POSITION.

3 ALL CHARACTERS AND ROCKERS ARE WHITE, HOUSING IS BLACK.

4 STAMPING WILL VARY ON 2 AND 3 POSITION TOPS DUE TO SPACE RESTRICTIONS.

5 STRIPPABLE TRANSPARENT SEAL, SEE FIG 6.

6 .315 DIMENSION APPLIES AT TERMINAL TIPS. TERMINALS ARE .300+.010 -.000 AT MOUNTING SURFACE.

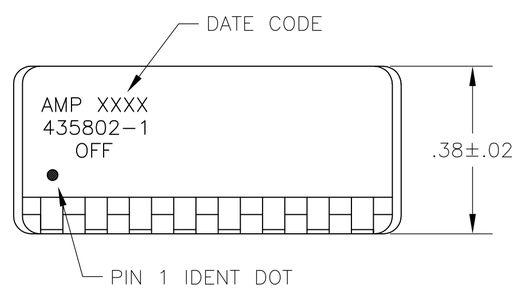

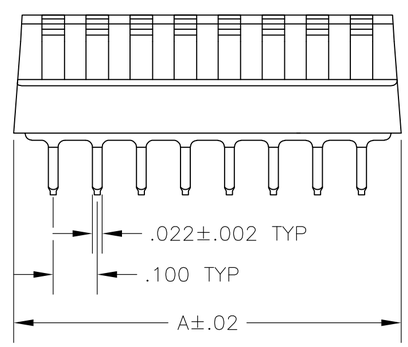

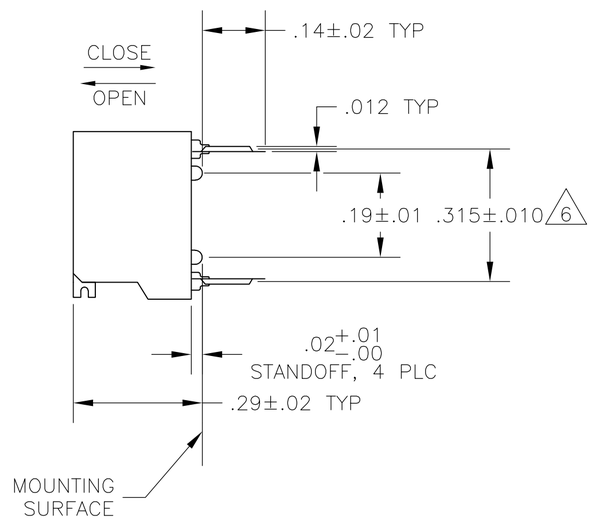

FIG 2

	HOUSING	MARKING	PROTECTIVE SEAL	A	NO OF POSN	PART NO.
	FIG 2	FIG 3A & 7	—	1.08	10	6-435802-3
	FIG 1	FIG 3B	9	.88	8	3-435802-8
SUPSD BY 1-435802-6	~~FIG 2~~	7 8	5	~~.58~~	~~5~~	~~3-435802-1~~
10 OBSOLETE	~~FIG 2~~	7 8	5	~~.88~~	~~8~~	~~3-435802-0~~
10 SUPSD BY 2-5435802-9	~~FIG 2~~	7 8	5	~~.48~~	~~4~~	~~2-435802-9~~
SUPSD BY 1-435802-0	~~FIG 1~~	7	—	~~.28~~	~~2~~	~~2-435802-8~~
OBSOLETE	FIG 1	7	5	.28	2	2-435802-7
OBSOLETE	FIG 2	7	5	1.08	10	2-435802-6
OBSOLETE	FIG 2	FIG 4	—	.88	8	2-435802-5
OBSOLETE	FIG 2	7	5	.88	8	2-435802-4
OBSOLETE	FIG 2	FIG 3A & 5	—	.48	4	2-435802-3
	FIG 2			1.28	12	2-435802-2
	FIG 2			1.18	11	2-435802-1
	FIG 2			1.08	10	2-435802-0
	FIG 2			.98	9	1-435802-9
	FIG 2	FIG 3A	5	.78	7	1-435802-8
	FIG 2			.68	6	1-435802-7
	FIG 2			.58	5	1-435802-6
	FIG 2			.48	4	1-435802-5
SUPSD BY 435802-2	~~FIG 2~~			~~.38~~	~~3~~	~~1-435802-4~~
SUPSD BY 3-1437590-2	~~FIG 1~~	~~FIG 3B~~	5	~~.28~~	~~2~~	~~1-435802-3~~
10 OBSOLETE	~~FIG 2~~		—	~~1.28~~	~~12~~	~~1-435802-2~~
	FIG 1	FIG 3B	—	.28	2	1-435802-0
	FIG 2		5	.88	8	435802-9
	FIG 2		—	1.08	10	435802-8
10 SUPSD BY 5435802-7	~~FIG 2~~	~~FIG 3A~~	—	~~.98~~	~~9~~	~~435802-7~~
	FIG 2		—	.78	7	435802-6
	FIG 2		—	.68	6	435802-5
	FIG 2		—	.58	5	435802-4
	FIG 2		—	.48	4	435802-3
	FIG 2	FIG 3A	—	.38	3	435802-2
435802-1 SHOWN	FIG 2	FIG 3A	—	.88	8	435802-1

435802

THIS DRAWING IS A CONTROLLED DOCUMENT.

DIMENSIONS: INCHES

TOLERANCES UNLESS OTHERWISE SPECIFIED:
0 PLC ± -
1 PLC ± -
2 PLC ± -
3 PLC ± .005
4 PLC ± -
ANGLES ± -

MATERIAL: HOUSING & ROCKERS; POLYESTER. CONTACTS: BERYLLIUM COPPER

FINISH: CONTACTS; PLATED .000030 MIN GOLD IN CONTACT AREA OVER .000050 MIN NICKEL

DWN R. TALLEY 9-19-89
CHK R. MILLER 9-19-89
APVD H. LEITER 9-19-89
PRODUCT SPEC —
APPLICATION SPEC —
WEIGHT —

TE Connectivity

NAME: SWITCH ASSY, DIP, TYPE C, 7000 SERIES, SPST, SIDE ACTUATED

SIZE	CAGE CODE	DRAWING NO	RESTRICTED TO
A2	00779	C-435802	—

CUSTOMER DRAWING | SCALE 4:1 | SHEET 1 OF 2 | REV AL2

THIS DRAWING IS UNPUBLISHED. RELEASED FOR PUBLICATION -,- .
© COPYRIGHT - By - ALL RIGHTS RESERVED.

LOC	DIST
AD	00

REVISIONS

P	LTR	DESCRIPTION	DATE	DWN	APVD
	-	SEE SHEET 1	-	-	-

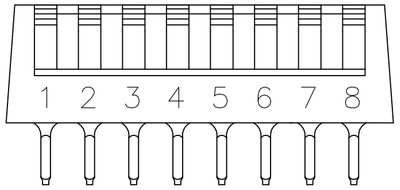

FIG 3A

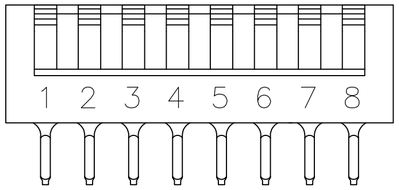

FIG 3B

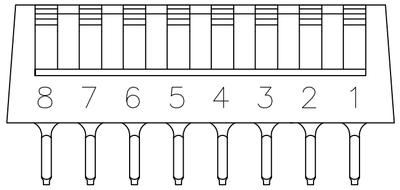

FIG 4

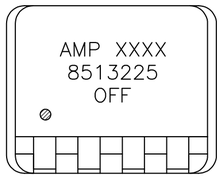

FIG 5

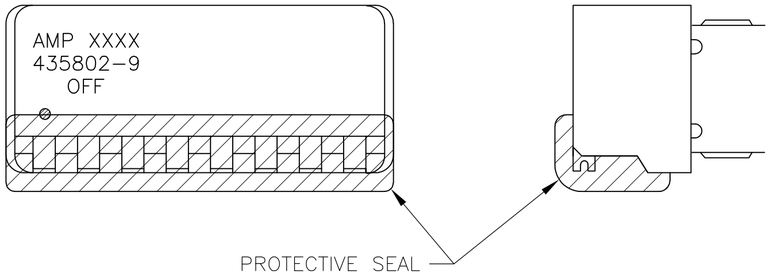

FIG 6

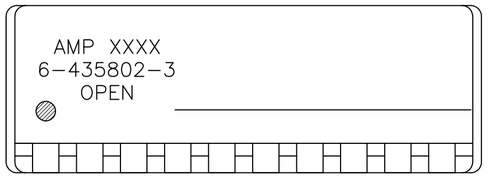

FIG 7

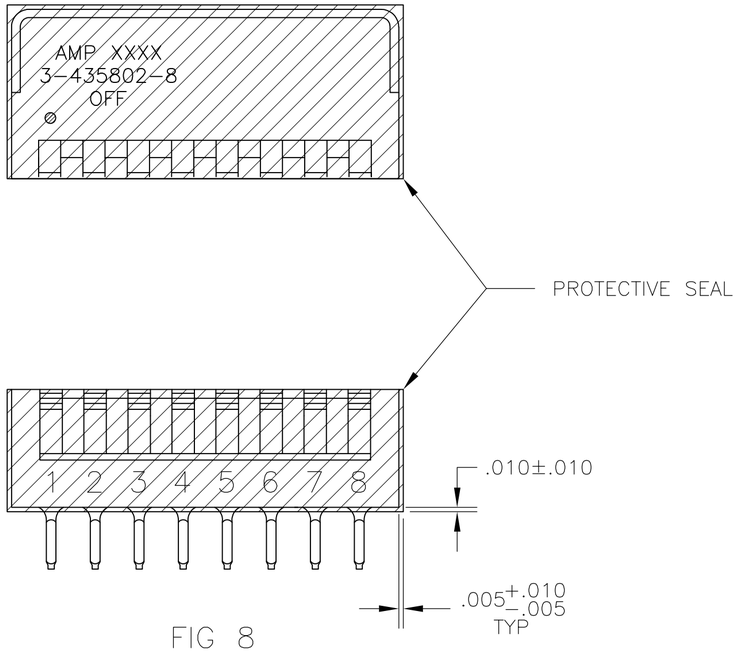

FIG 8

THIS DRAWING IS A CONTROLLED DOCUMENT.		DWN R. TALLEY 9-19-89	TE Connectivity
DIMENSIONS: INCHES	TOLERANCES UNLESS OTHERWISE SPECIFIED: 0 PLC ± - 1 PLC ± - 2 PLC ± - 3 PLC ± .005 4 PLC ± - ANGLES ± -	CHK R. MILLER 9-19-89	NAME SWITCH ASSY, DIP, TYPE C, 7000 SERIES, SPST, SIDE ACTUATED
		APVD H. LEITER 9-19-89	
		PRODUCT SPEC —	
		APPLICATION SPEC —	SIZE A2 / CAGE CODE 00779 / DRAWING NO C-435802 / RESTRICTED TO —
MATERIAL SEE SHEET 1	FINISH SEE SHEET 1	WEIGHT —	
		CUSTOMER DRAWING	SCALE 4:1 / SHEET 2 OF 2 / REV AL2

435802

1471-9 (3/11)

ООО «ЛайфЭлектроникс» “LifeElectronics” LLC

ИНН 7805602321 КПП 780501001 Р/С 40702810122510004610 ФАКБ "АБСОЛЮТ БАНК" (ЗАО) в г.Санкт-Петербурге К/С 30101810900000000703 БИК 044030703

Компания «Life Electronics» занимается поставками электронных компонентов импортного и отечественного производства от производителей и со складов крупных дистрибьюторов Европы, Америки и Азии.

С конца 2013 года компания активно расширяет линейку поставок компонентов по направлению коаксиальный кабель, кварцевые генераторы и конденсаторы (керамические, пленочные, электролитические), за счёт заключения дистрибьюторских договоров

Мы предлагаем:

- *Конкурентоспособные цены и скидки постоянным клиентам.*
- *Специальные условия для постоянных клиентов.*
- *Подбор аналогов.*
- *Поставку компонентов в любых объемах, удовлетворяющих вашим потребностям.*

- *Приемлемые сроки поставки, возможна ускоренная поставка.*
- *Доставку товара в любую точку России и стран СНГ.*
- *Комплексную поставку.*
- *Работу по проектам и поставку образцов.*
- *Формирование склада под заказчика.*

- *Сертификаты соответствия на поставляемую продукцию (по желанию клиента).*
- *Тестирование поставляемой продукции.*
- *Поставку компонентов, требующих военную и космическую приемку.*
- *Входной контроль качества.*
- *Наличие сертификата ISO.*

В составе нашей компании организован Конструкторский отдел, призванный помогать разработчикам, и инженерам.

Конструкторский отдел помогает осуществить:

- *Регистрацию проекта у производителя компонентов.*
- *Техническую поддержку проекта.*
- *Защиту от снятия компонента с производства.*
- *Оценку стоимости проекта по компонентам.*
- *Изготовление тестовой платы монтаж и пусконаладочные работы.*

Тел: +7 (812) 336 43 04 (многоканальный)
Email: org@lifeelectronics.ru

www.lifeelectronics.ru