THIS DRAWING IS UNPUBLISHED. RELEASED FOR PUBLICATION -.-.-
© COPYRIGHT — By — ALL RIGHTS RESERVED.

LOC	DIST
GP	00

REVISIONS

P	LTR	DESCRIPTION	DATE	DWN	APVD
	A6	REVISED PER ECO-12-008936	20JUL2012	JL	WK

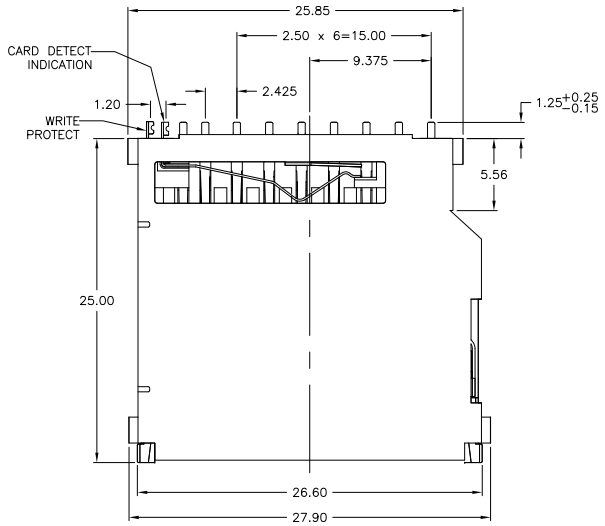

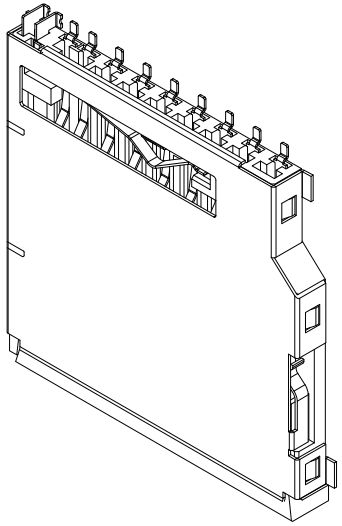

1. MATERIAL:
   HOUSING: THERMOPLASTIC, WITH 30% GLASS FIBER FILLED, UL 94V-O RATED, COLOR: IVORY.
   CONTACTS: PHOSPHOR BRONZE, THICKNESS=0.20mm.
   SHIELD: STEEL ALLOY, THICKNESS=0.20mm.
2. FINISH:
   CONTACT: 30µ" MIN GOLD PLATED ON CONTACT AREA.
   80µ" MIN MATTE TIN PLATED ON SOLDERTAILS.
   50µ" MIN NICKEL UNDERPLATE ALL OVER.
   SHIELD: GOLD FLASH ON SOLDERING AREA. 30µ" MIN NICKEL UNDERPLATED ALL OVER.
3. FINISH:
   CONTACT: 10µ" MIN GOLD PLATED ON CONTACT AREA.
   80µ" MIN MATTE TIN PLATED ON SOLDERTAILS.
   50µ" MIN NICKEL UNDERPLATE ALL OVER.
   SHIELD: GOLD FLASH ON SOLDERING AREA. 30µ" MIN NICKEL UNDERPLATED ALL OVER.
4. SWITCH: NORMALLY OPEN.
5. REFLOW SOLDER CAPABLE TO 260°C PER TE CONNECTIVITY SPEC 109-201, CONDITION B.

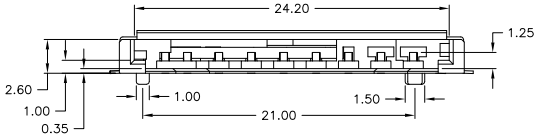

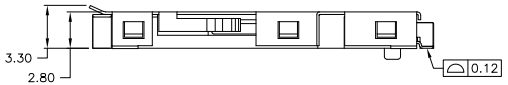

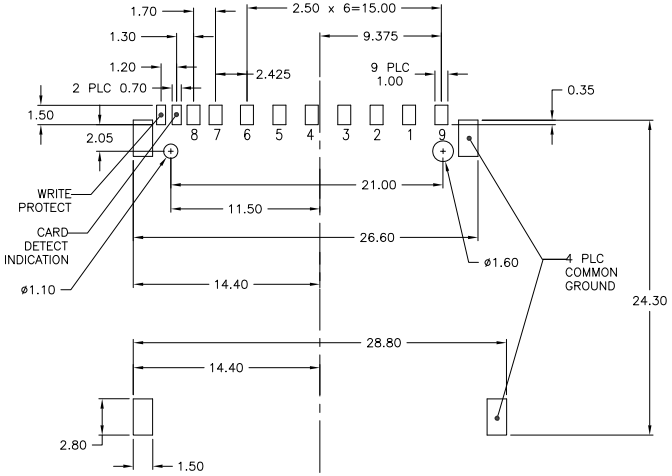

RECOMMENDED PCB LAYOUT
TOLERANCES: ±0.05mm

CIRCUIT:

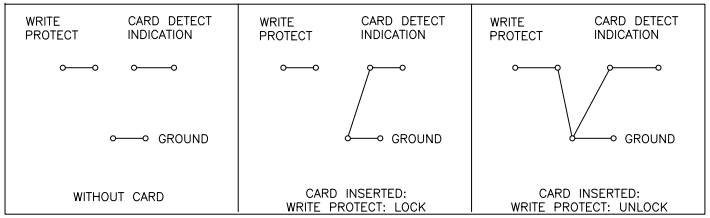

	3	REEL	2041021-4
	3	TRAY	2041021-3
OBSOLETE	2	~~REEL~~	~~2041021-2~~
	2	TRAY	2041021-1
FINISH		PACKAGING	PART NUMBER

THIS DRAWING IS A CONTROLLED DOCUMENT.

DIMENSIONS: mm
TOLERANCES UNLESS OTHERWISE SPECIFIED:
0 PLC ± 0.5
1 PLC ± 0.3
2 PLC ± 0.2
3 PLC ± –
4 PLC ± –
ANGLES ± –
MATERIAL 1
FINISH 2 3

DWN B. MCMASTER 25FEB08
CHK D. GORENC 25FEB08
APVD D. GORENC 25FEB08
PRODUCT SPEC —
APPLICATION SPEC —
WEIGHT —
CUSTOMER DRAWING

TE Connectivity

NAME SECURE DIGITAL CARD CONNECTOR

SIZE	CAGE CODE	DRAWING NO	RESTRICTED TO
A1	00779	C-2041021	—

SCALE 5:1 SHEET 1 OF 3 REV A6

4805 (3/11)

THIS DRAWING IS UNPUBLISHED. RELEASED FOR PUBLICATION -.-. .
© COPYRIGHT – By – ALL RIGHTS RESERVED.

LOC	DIST
GP	00

REVISIONS

P	LTR	DESCRIPTION	DATE	DWN	APVD
	–	SEE SHEET 1	–	—	—

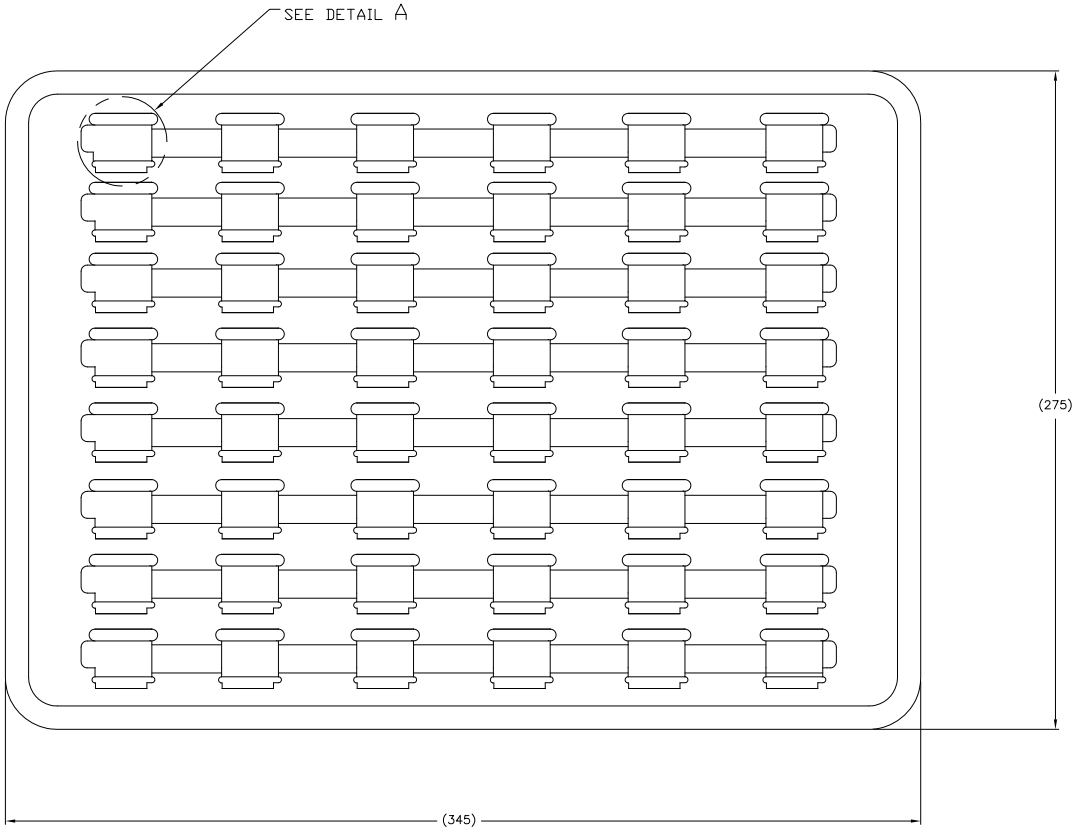

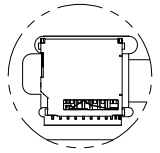

DETAIL A
PART ORIENTATION
SHOWN FOR REFERENCE

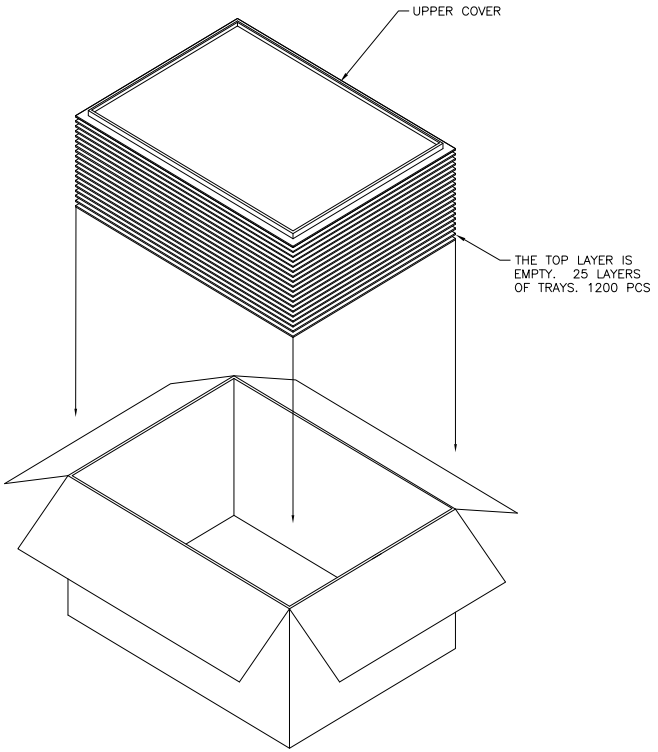

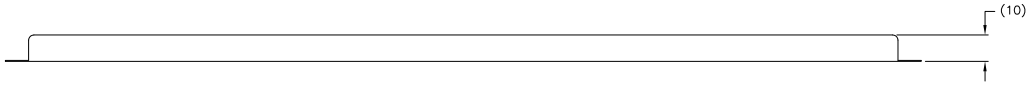

TRAY PACKAGING FOR
2041021-1 AND 2041021-3
48 PIECES PER TRAY.
-NTS-

THIS DRAWING IS A CONTROLLED DOCUMENT.

DIMENSIONS: mm

TOLERANCES UNLESS OTHERWISE SPECIFIED:
0 PLC ± 0.5
1 PLC ± 0.3
2 PLC ± 0.2
3 PLC ± –
4 PLC ± –
ANGLES ± –

MATERIAL
FINISH

DWN B. MCMASTER 25FEB08
CHK D. GORENC 25FEB08
APVD D. GORENC 25FEB08
PRODUCT SPEC —
APPLICATION SPEC —
WEIGHT —

TE Connectivity

NAME SECURE DIGITAL CARD CONNECTOR

SIZE	CAGE CODE	DRAWING NO	RESTRICTED TO
A1	00779	C-2041021	—

CUSTOMER DRAWING | SCALE 5:1 | SHEET 2 OF 3 | REV A6

THIS DRAWING IS UNPUBLISHED. RELEASED FOR PUBLICATION -.-. .
© COPYRIGHT – By – ALL RIGHTS RESERVED.

LOC	DIST
GP	00

REVISIONS

P	LTR	DESCRIPTION	DATE	DWN	APVD
	–	SEE SHEET 1	–	—	—

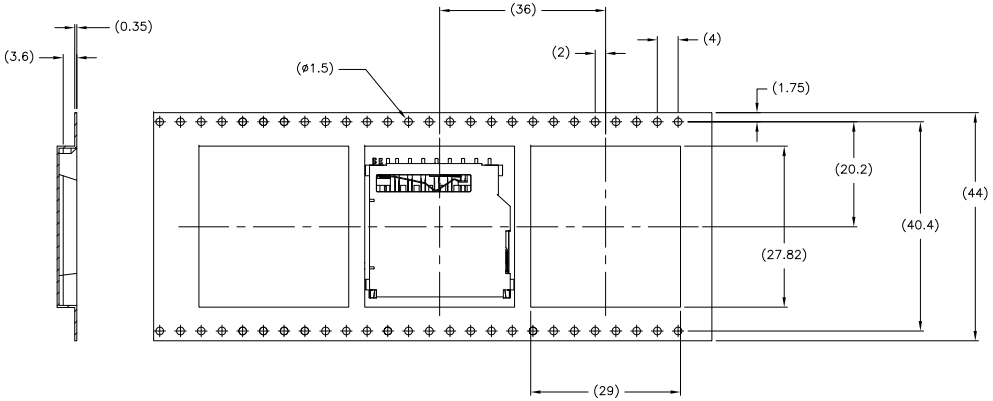

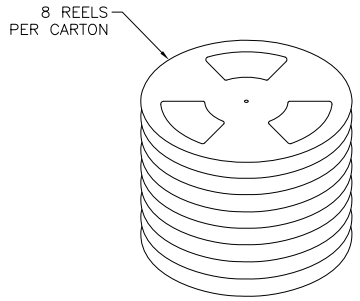

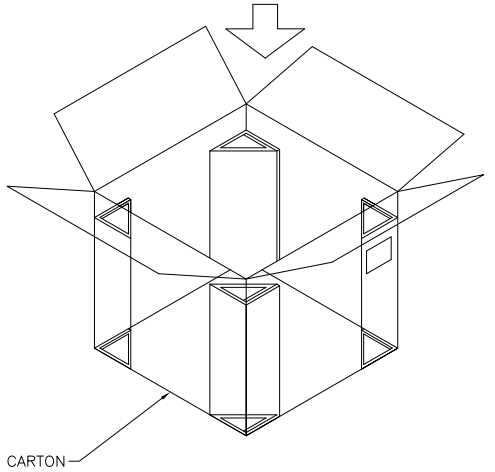

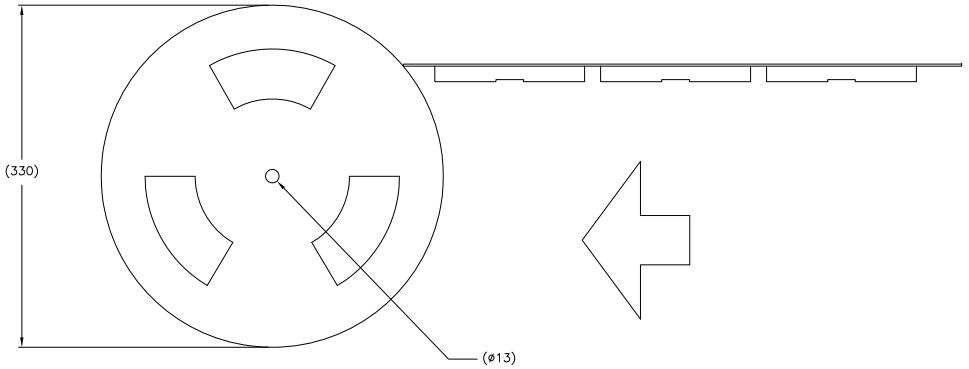

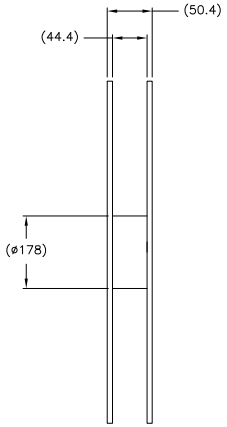

TAPE AND REEL PACKAGING FOR
2041021-2 AND 2041021-4
300 PIECES PER REEL
-NTS-

THIS DRAWING IS A CONTROLLED DOCUMENT.

DIMENSIONS: mm

TOLERANCES UNLESS OTHERWISE SPECIFIED:
0 PLC ± 0.5
1 PLC ± 0.3
2 PLC ± 0.2
3 PLC ± –
4 PLC ± –
ANGLES ± –

MATERIAL

FINISH

DWN	B. MCMASTER 25FEB08
CHK	D. GORENC 25FEB08
APVD	D. GORENC 25FEB08
PRODUCT SPEC	—
APPLICATION SPEC	—
WEIGHT	—

CUSTOMER DRAWING

TE Connectivity

NAME: SECURE DIGITAL CARD CONNECTOR

SIZE	CAGE CODE	DRAWING NO	RESTRICTED TO
A1	00779	C-2041021	—

SCALE 5:1 SHEET 3 OF 3 REV A6

4805 (3/11)

LifeElectronics
Живое партнерство

ООО «ЛайфЭлектроникс» **“LifeElectronics” LLC**

ИНН 7805602321 КПП 780501001 Р/С 40702810122510004610 ФАКБ "АБСОЛЮТ БАНК" (ЗАО) в г.Санкт-Петербурге К/С 30101810900000000703 БИК 044030703

Компания «Life Electronics» занимается поставками электронных компонентов импортного и отечественного производства от производителей и со складов крупных дистрибьюторов Европы, Америки и Азии.

С конца 2013 года компания активно расширяет линейку поставок компонентов по направлению коаксиальный кабель, кварцевые генераторы и конденсаторы (керамические, пленочные, электролитические), за счёт заключения дистрибьюторских договоров

Мы предлагаем:

- *Конкурентоспособные цены и скидки постоянным клиентам.*
- *Специальные условия для постоянных клиентов.*
- *Подбор аналогов.*
- *Поставку компонентов в любых объемах, удовлетворяющих вашим потребностям.*

- *Приемлемые сроки поставки, возможна ускоренная поставка.*
- *Доставку товара в любую точку России и стран СНГ.*
- *Комплексную поставку.*
- *Работу по проектам и поставку образцов.*
- *Формирование склада под заказчика.*

- *Сертификаты соответствия на поставляемую продукцию (по желанию клиента).*
- *Тестирование поставляемой продукции.*
- *Поставку компонентов, требующих военную и космическую приемку.*
- *Входной контроль качества.*
- *Наличие сертификата ISO.*

В составе нашей компании организован Конструкторский отдел, призванный помогать разработчикам, и инженерам.

Конструкторский отдел помогает осуществить:

- *Регистрацию проекта у производителя компонентов.*
- *Техническую поддержку проекта.*
- *Защиту от снятия компонента с производства.*
- *Оценку стоимости проекта по компонентам.*
- *Изготовление тестовой платы монтаж и пусконаладочные работы.*

Тел: +7 (812) 336 43 04 (многоканальный)
Email: org@lifeelectronics.ru

www.lifeelectronics.ru