THIS DRAWING IS UNPUBLISHED. RELEASED FOR PUBLICATION –,– .
© COPYRIGHT – By – ALL RIGHTS RESERVED.

REVISIONS

P	LTR	DESCRIPTION	DATE	DWN	APVD
	2	OBSOLETE LOWER CASE PARTS ECR–16–010026	05JAN2017	AFK	LS

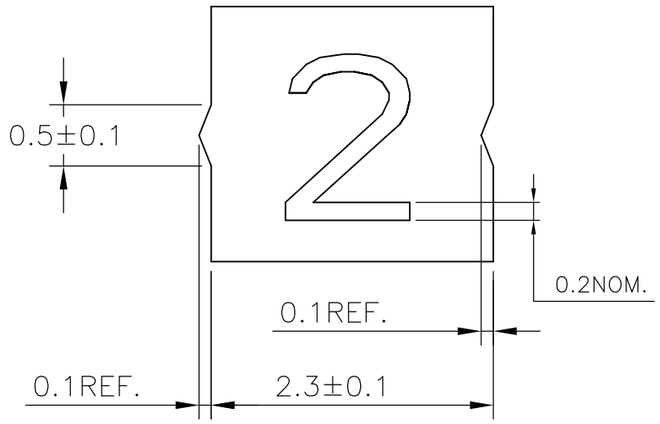

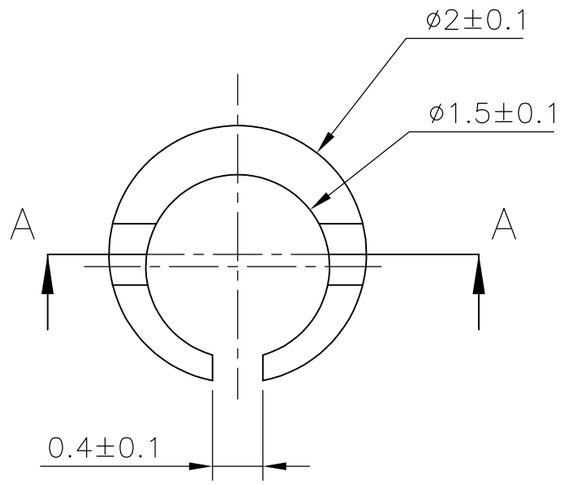

A–A

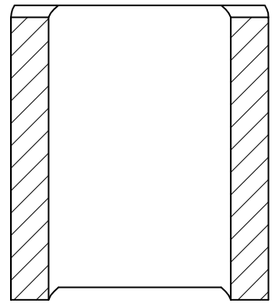

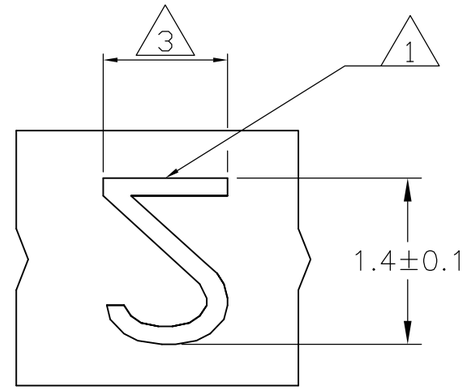

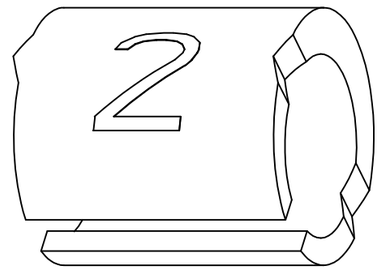

NOTES:

1. FOR PART NUMBERS SEE SHEET 3 OF 3.
2. MARK SHOULD BE CENTRALLY POSITIONED ±0.1 mm
3. WIDTH OF MARK DEPENDS ON CHARACTER PRINTED

THIS DRAWING IS A CONTROLLED DOCUMENT.

DIMENSIONS: mm

TOLERANCES UNLESS OTHERWISE SPECIFIED:
0 PLC ± –
1 PLC ± –
2 PLC ± –
3 PLC ± –
4 PLC ± –
ANGLES ± –

MATERIAL –

FINISH –

DWN RAGHAVENDRA K 25MAR2013
CHK KEAN ALAN 25MAR2013
APVD MARIO APPELLO 25MAR2013
PRODUCT SPEC —
APPLICATION SPEC —
WEIGHT 0

TE Connectivity

NAME SNAP–ON MARKER STB/STD 02 WITH APPLICATOR
–
–

SIZE	CAGE CODE	DRAWING NO	RESTRICTED TO
A3	00779	C–7–1768041–1	—

CUSTOMER DRAWING | SCALE NTS | SHEET 1 OF 3 | REV 2

THIS DRAWING IS UNPUBLISHED. RELEASED FOR PUBLICATION –,– .
© COPYRIGHT – By – ALL RIGHTS RESERVED.

REVISIONS

P	LTR	DESCRIPTION	DATE	DWN	APVD
	–	SEE SHEET 1	–	—	—

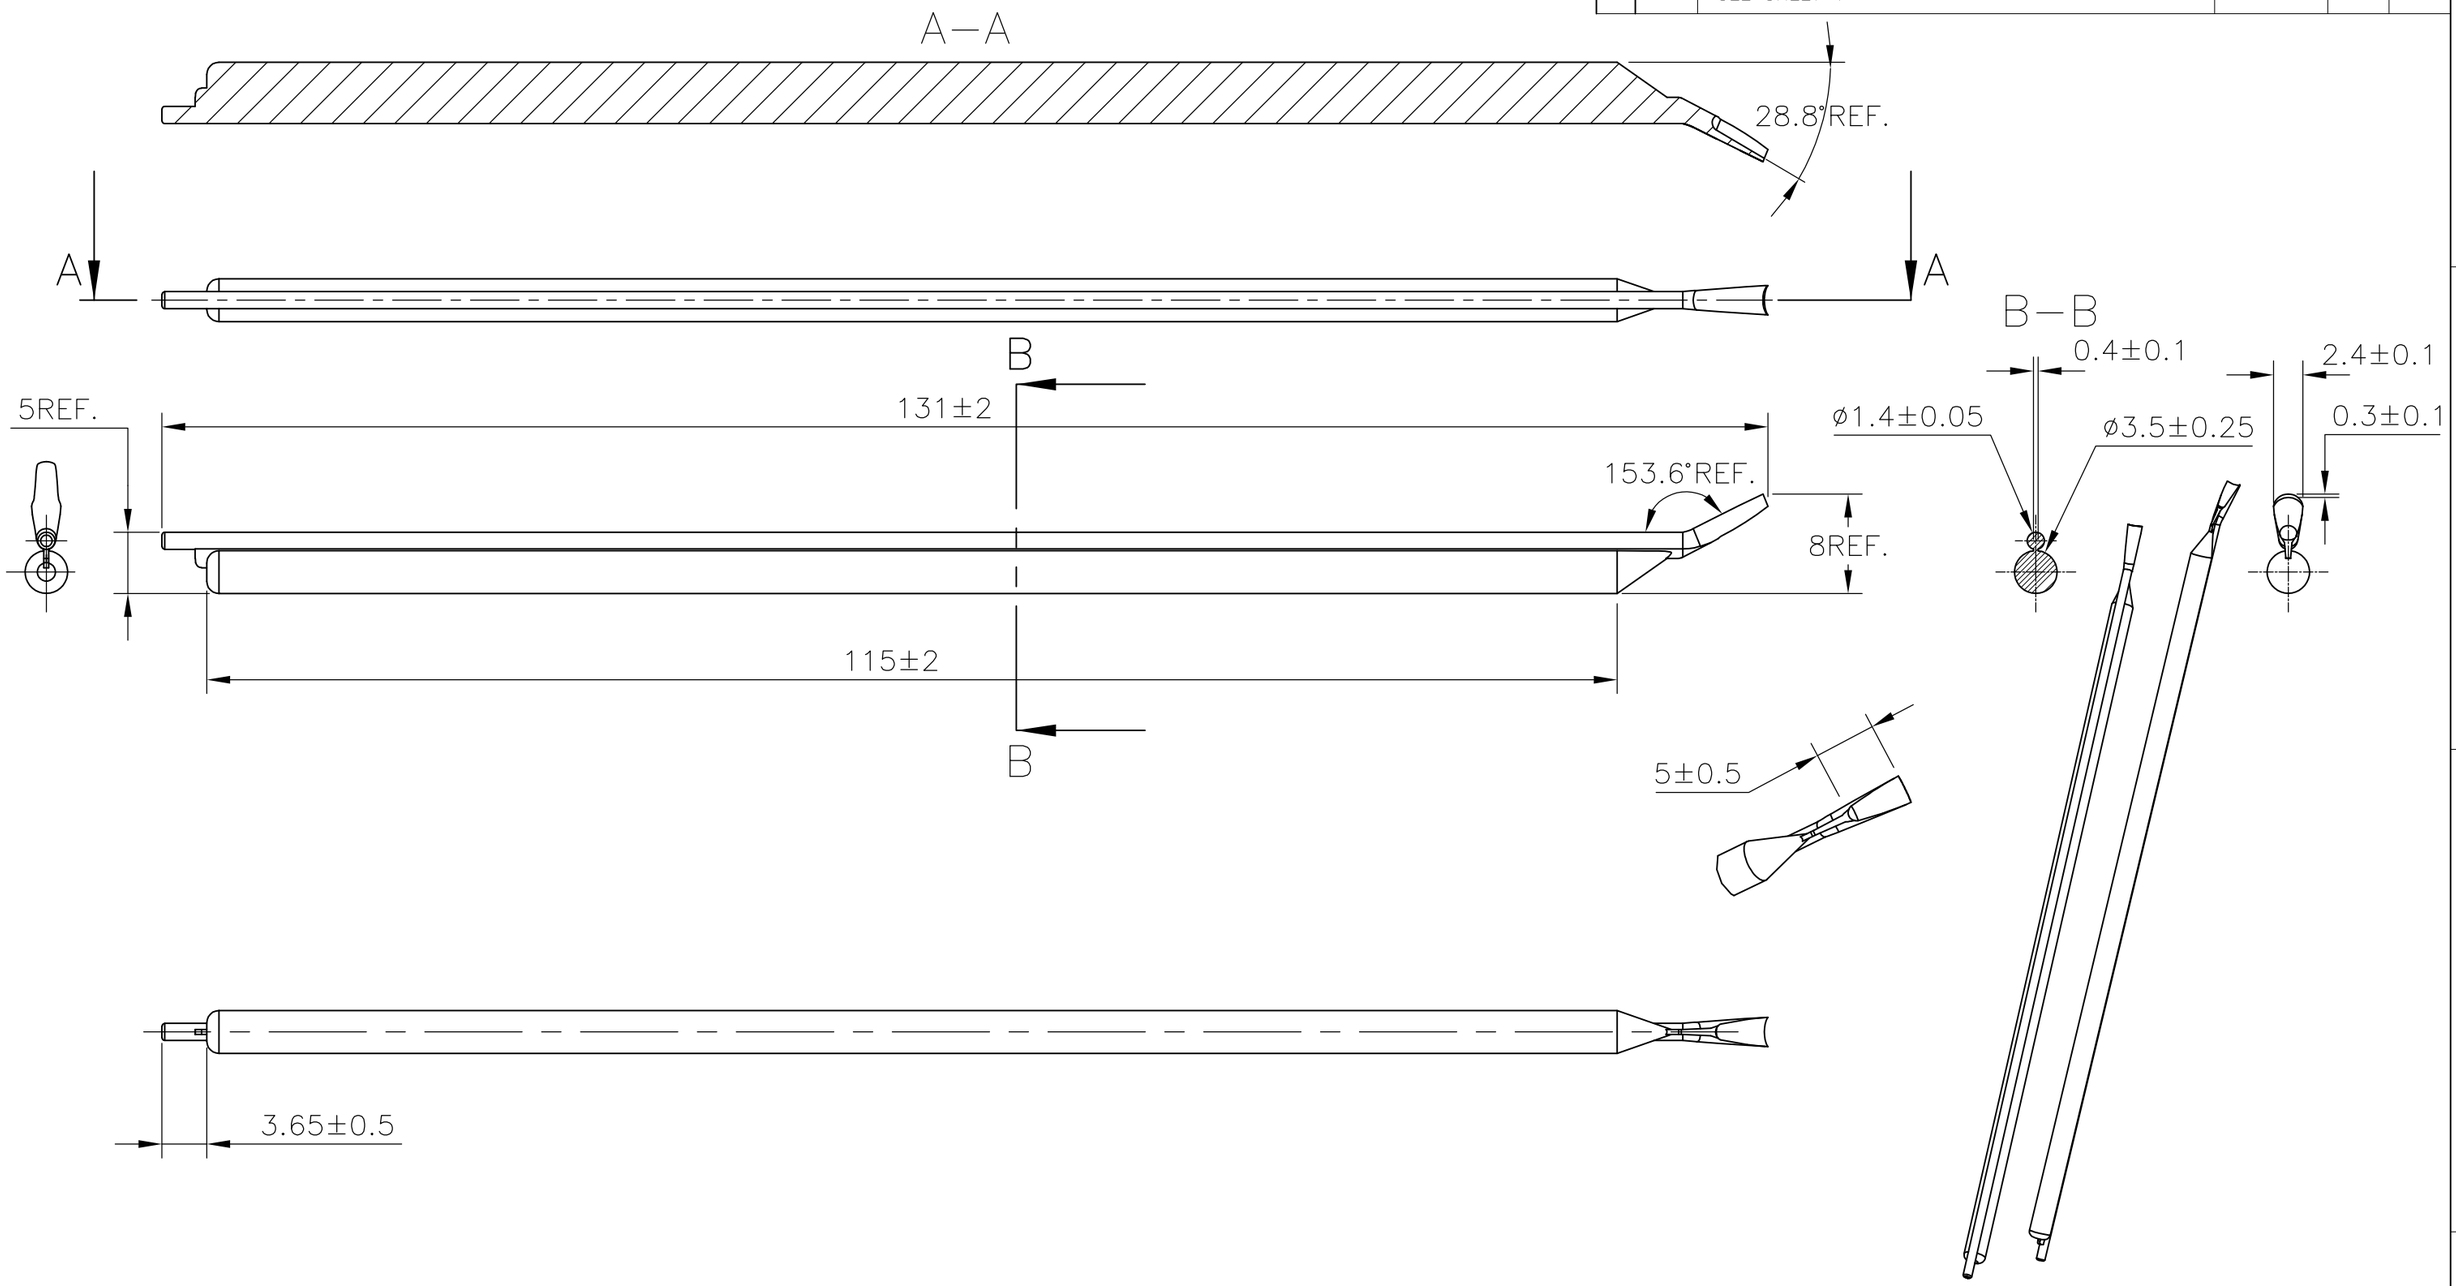

THIS DRAWING IS A CONTROLLED DOCUMENT.		DWN RAGHAVENDRA K 25MAR2013	TE Connectivity
DIMENSIONS: mm	TOLERANCES UNLESS OTHERWISE SPECIFIED: 0 PLC ± – 1 PLC ± – 2 PLC ± – 3 PLC ± – 4 PLC ± – ANGLES ± –	CHK KEAN ALAN 25MAR2013	NAME SNAP–ON MARKER STB/STD 02 WITH APPLICATOR
		APVD MARIO APPELLO 25MAR2013	–
		PRODUCT SPEC —	SIZE A3 / CAGE CODE 00779 / DRAWING NO C–7–1768041–1 / RESTRICTED TO —
MATERIAL –	FINISH –	APPLICATION SPEC —	
		WEIGHT –	CUSTOMER DRAWING / SCALE NTS / SHEET 2 OF 3 / REV 2

THIS DRAWING IS UNPUBLISHED. RELEASED FOR PUBLICATION –,– .
© COPYRIGHT – By – ALL RIGHTS RESERVED.

REVISIONS

P	LTR	DESCRIPTION	DATE	DWN	APVD
	–	SEE SHEET 1	–	—	—

DESCRIPTION	PART NO.
STB02–0–0	1–1768037–4
STB02–1–1	1–1768037–7
STB02–2–2	2–1768037–0
STB02–3–3	2–1768037–3
STB02–5–5	2–1768037–8
STB02–6–6	3–1768037–1
STB02–7–7	3–1768037–4
STB02–8–8	3–1768037–7
STB02–BLANK–0	4–1768037–0
STB02–BLANK–1	4–1768037–1
STB02–BLANK–2	4–1768037–2
STB02–BLANK–3	4–1768037–3
STB02–BLANK–5	4–1768037–4
STB02–BLANK–6	4–1768037–5
STB02–BLANK–7	4–1768037–6
STD02W–0	103302–000
STD02W–1	819694–000
STD02W–2	341158–000
STD02W–3	313440–000
STD02W–4	028034–000
STD02W–5	939726–000
STD02W–6	996948–000
STD02W–7	147282–000
STD02W–8	318610–000
STD02W–9	479820–000
STD02W–A	487180–000
STD02W–B	003324–000
STD02W–BLANK	5–1768041–0
~~STD02W–B–LC~~	~~5–1768041–1~~

DESCRIPTION	PART NO.
~~STD02W–D–LC~~	~~5–1768041–2~~
STD02W–DOT	5–1768041–3
STD02W–E	397338–000
STD02W–EARTH	5–1768041–4
STD02W–F	961776–000
~~STD02W–F–LC~~	~~5–1768041–6~~
STD02W–G	145890–000
STD02W–H	739622–000
STD02W–I	340984–000
STD02W–J	965732–000
STD02W–K	167492–000
STD02W–L	165426–000
STD02W–M	701898–000
STD02W–MINUS	6–1768041–1
STD02W–N	052350–000
~~STD02W–N–LC~~	~~6–1768041–3~~
STD02W–P	847560–000
STD02W–PLUS	6–1768041–4
STD02W–Q	153592–000
STD02W–R	703268–000
STD02W–S	108520–000
STD02W–SLASH	003880–000
STD02W–T	424514–000
STD02W–U	009222–000
STD02W–V	421406–000
STD02W–W	592248–000
STD02W–C	055262–000
STD02W–COLON	651674–000
STD02W–D	488834–000

DESCRIPTION	PART NO.
STD02W–X	141794–000
STD02W–Y	273610–000
STD02W–Z	471570–000
STD02Y–0	6–1768041–6
STD02Y–1	557314–000
STD02Y–2	983856–000
STD02Y–3	709528–000
STD02Y–4	365180–000
STD02Y–5	996838–000
STD02Y–6	859984–000
STD02Y–7	972648–000
STD02Y–8	379708–000
STD02Y–9	005930–000
STD02Y–A	6–1768041–7
STD02Y–B	7–1768041–0
STD02Y–BLANK	7–1768041–1
STD02Y–C	7–1768041–3
STD02Y–COLON	7–1768041–4
STD02Y–D	7–1768041–5
STD02Y–DOT	7–1768041–7
STD02Y–E	7–1768041–8
STD02Y–EARTH	7–1768041–9
STD02Y–F	8–1768041–1
STD02Y–G	8–1768041–3
STD02Y–H	8–1768041–5
STD02Y–I	8–1768041–7
STD02Y–J	8–1768041–8
STD02Y–K	8–1768041–9

DESCRIPTION	PART NO.
STD02Y–L	9–1768041–1
STD02Y–M	9–1768041–3
STD02Y–MINUS	9–1768041–4
STD02Y–N	9–1768041–6
STD02Y–P	9–1768041–8
STD02Y–PLUS	9–1768041–9
STD02Y–Q	1768042–1
STD02Y–R	1768042–2
STD02Y–S	1768042–4
STD02Y–SLASH	1768042–5
STD02Y–T	1768042–6
STD02Y–U	1768042–7
STD02Y–V	1768042–8
STD02Y–W	1768042–9
STD02Y–X	1–1768042–0
STD02Y–Y	1–1768042–1
STD02Y–Z	1–1768042–2

4 OBSOLETE PART

THIS DRAWING IS A CONTROLLED DOCUMENT.

DIMENSIONS: mm

TOLERANCES UNLESS OTHERWISE SPECIFIED:
0 PLC ± –
1 PLC ± –
2 PLC ± –
3 PLC ± –
4 PLC ± –
ANGLES ± –

MATERIAL –

FINISH –

DWN RAGHAVENDRA K 25MAR2013
CHK KEAN ALAN 25MAR2013
APVD MARIO APPELLO 25MAR2013
PRODUCT SPEC —
APPLICATION SPEC —
WEIGHT 0

TE Connectivity

NAME SNAP–ON MARKER STB/STD 02 WITH APPLICATOR
–
–

SIZE	CAGE CODE	DRAWING NO	RESTRICTED TO
A3	00779	C–7–1768041–1	—

CUSTOMER DRAWING

SCALE	SHEET	REV
NTS	3 OF 3	2

LifeElectronics
Живое партнерство

ООО «ЛайфЭлектроникс» **“LifeElectronics” LLC**

ИНН 7805602321 КПП 780501001 Р/С 40702810122510004610 ФАКБ "АБСОЛЮТ БАНК" (ЗАО) в г.Санкт-Петербурге К/С 30101810900000000703 БИК 044030703

Компания «Life Electronics» занимается поставками электронных компонентов импортного и отечественного производства от производителей и со складов крупных дистрибьюторов Европы, Америки и Азии.

С конца 2013 года компания активно расширяет линейку поставок компонентов по направлению коаксиальный кабель, кварцевые генераторы и конденсаторы (керамические, пленочные, электролитические), за счёт заключения дистрибьюторских договоров

Мы предлагаем:

- *Конкурентоспособные цены и скидки постоянным клиентам.*
- *Специальные условия для постоянных клиентов.*
- *Подбор аналогов.*
- *Поставку компонентов в любых объемах, удовлетворяющих вашим потребностям.*

- *Приемлемые сроки поставки, возможна ускоренная поставка.*
- *Доставку товара в любую точку России и стран СНГ.*
- *Комплексную поставку.*
- *Работу по проектам и поставку образцов.*
- *Формирование склада под заказчика.*

- *Сертификаты соответствия на поставляемую продукцию (по желанию клиента).*
- *Тестирование поставляемой продукции.*
- *Поставку компонентов, требующих военную и космическую приемку.*
- *Входной контроль качества.*
- *Наличие сертификата ISO.*

В составе нашей компании организован Конструкторский отдел, призванный помогать разработчикам, и инженерам.

Конструкторский отдел помогает осуществить:

- *Регистрацию проекта у производителя компонентов.*
- *Техническую поддержку проекта.*
- *Защиту от снятия компонента с производства.*
- *Оценку стоимости проекта по компонентам.*
- *Изготовление тестовой платы монтаж и пусконаладочные работы.*

Тел: +7 (812) 336 43 04 (многоканальный)
Email: org@lifeelectronics.ru

www.lifeelectronics.ru