THIS DRAWING IS UNPUBLISHED. RELEASED FOR PUBLICATION 20
© COPYRIGHT 20 BY - ALL RIGHTS RESERVED.

REVISIONS

P	LTR	DESCRIPTION	DATE	DWN	APVD
	A	INITIAL RELEASE	23JUN2015	DL	CW
	A1	ECR-17-001721	13FEB2017	YC	CW
	A2	ECR-17-012365	26AUG2017	RL	CW

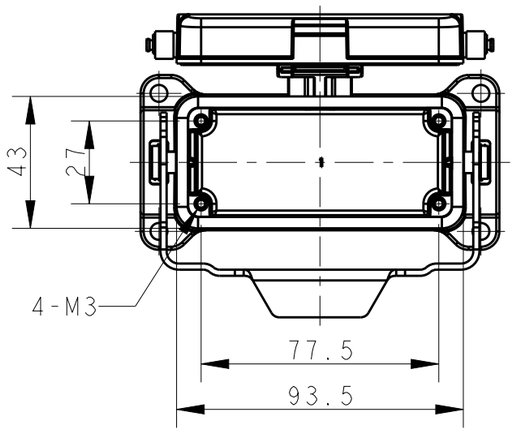

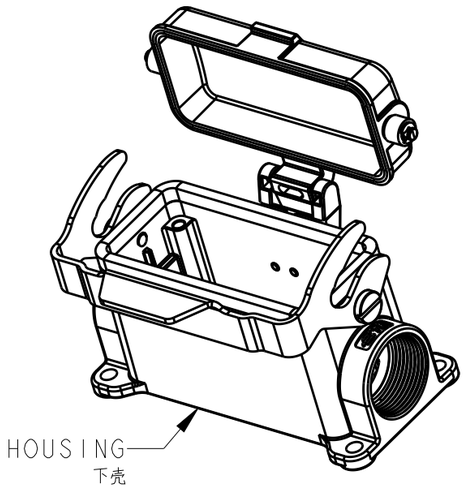

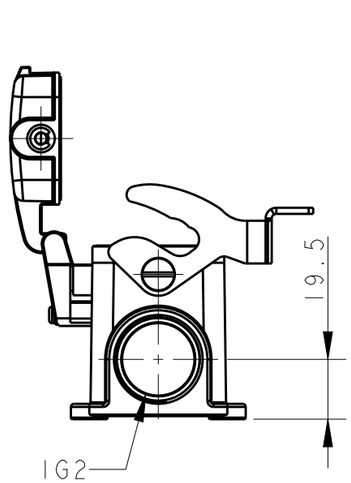

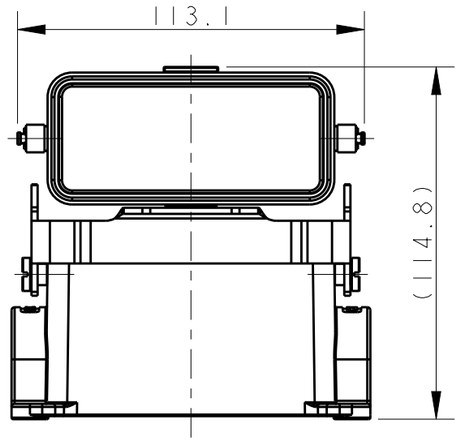

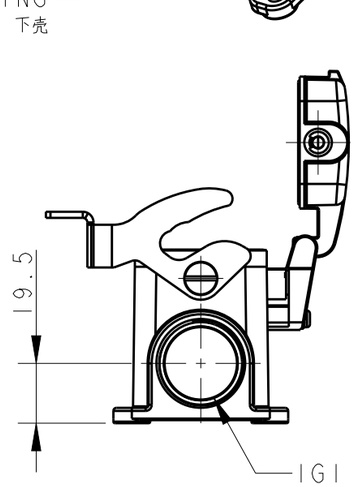

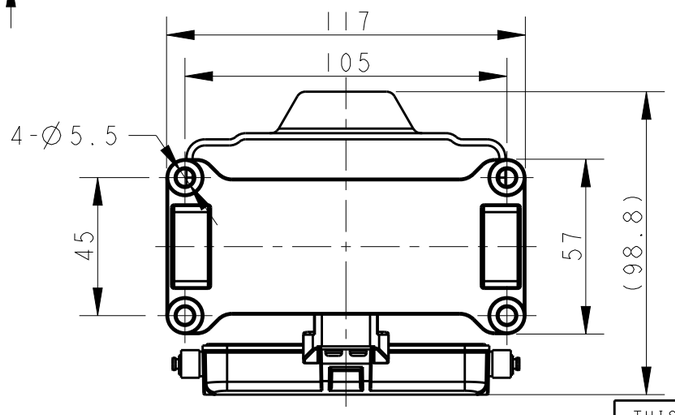

NOTES:
1. TECHNICAL CHARACTERISTICS:
   HOUSING MATERIAL: DIE CAST ALUMINIUM ALLOY
   SURFACE TREATMENT: POWDER COATED,GREY
   DEGREE OF PROTECTION: IP65 (MATED)

注释：
1. 技术参数：
   下壳材料： 铝合金
   表面处理： 粉末喷涂，灰色
   防护等级： IP65(配合)

TYPE 1: T1620163XXX-000 HI6B-SDRM-LB-PG/M
类型 1: T1620163XXX-000 HI6B下壳，表面安装，彩锌单扣，PG/M，
带金属保护盖，灰色粉末喷涂

THIS DRAWING IS A CONTROLLED DOCUMENT.

DIMENSIONS: mm

TOLERANCES UNLESS OTHERWISE SPECIFIED:
0 PLC ±-
1 PLC ±-
2 PLC ±-
3 PLC ±-
4 PLC ±-
ANGLES ±-

MATERIAL - -

FINISH - -

DWN DAVID LI 23JUN2015
CHK CHRIS WANG 23JUN2015
APVD XIANG XU 23JUN2015
PRODUCT SPEC 108-137013
APPLICATION SPEC 114-137013
WEIGHT -

TE Connectivity

NAME HI6B-SDRM-LB-PG/M

SIZE	CAGE CODE	DRAWING NO	RESTRICTED TO
A3	-	C-T1620163XXXXX00	-

CUSTOMER DRAWING | SCALE 1:2 | SHEET 1 OF 3 | REV A2

THIS DRAWING IS UNPUBLISHED. RELEASED FOR PUBLICATION 20
© COPYRIGHT 20 BY - ALL RIGHTS RESERVED.

REVISIONS

P	LTR	DESCRIPTION	DATE	DWN	APVD
	-	SEE SHEET 1	-	-	-

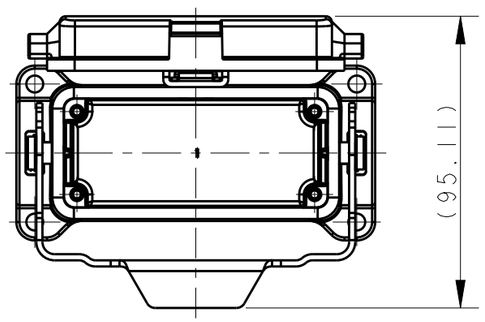

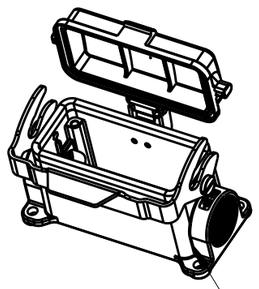

SCALE 3:10

HOUSING
下壳

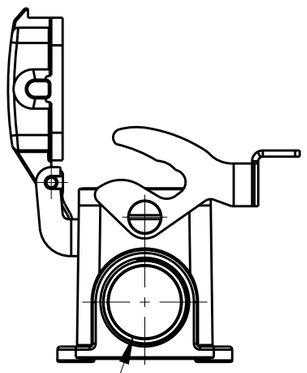

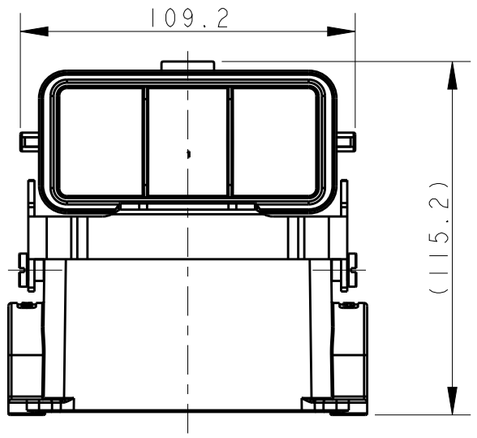

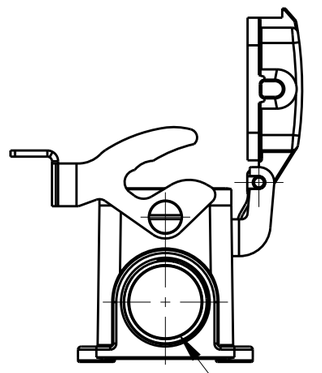

TYPE 2: TI620163XXX-000 HI6B-SDR-LB-PG/M
OTHER SPEC REFER TO TYPE 1
类型 2: TI620163XXX-000 HI6B下壳，表面安装，彩锌单扣，PG/M，带塑料保护盖，灰色粉末喷涂，其余规范参照类型1

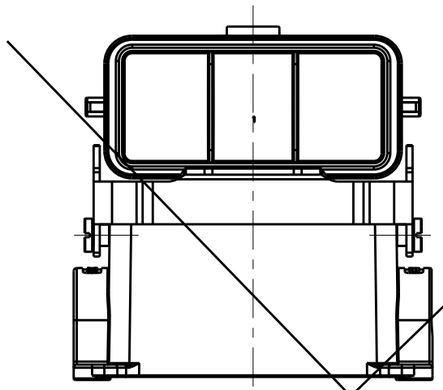

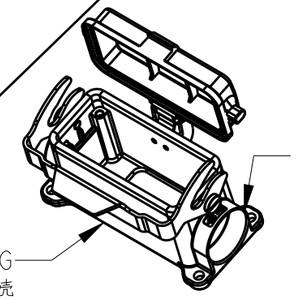

HOUSING
下壳

SCALE 3:10

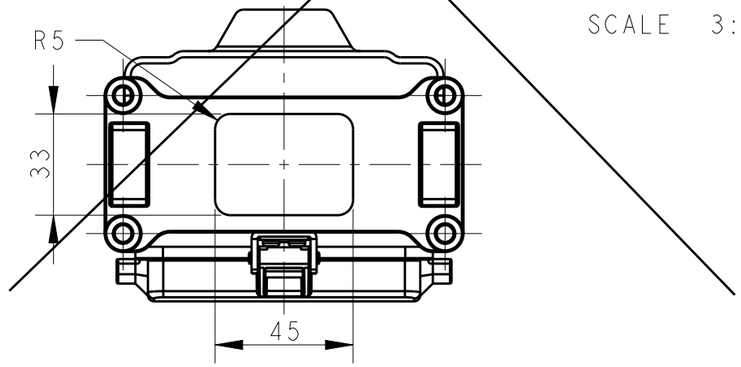

TYPE 4: TI620163132-100 HI6B-SDR-LB-M32
OTHER SPEC REFER TO TYPE 2
类型 4: TI620163132-100 HI6B下壳，表面安装，彩锌单扣，M32，带塑料保护盖，底部铣槽，灰色粉末喷涂，其余规范参照类型2

OBSOLETE TYPE 4 PN
废除类型4料号

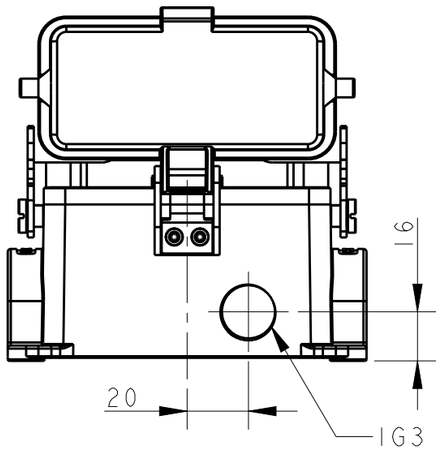

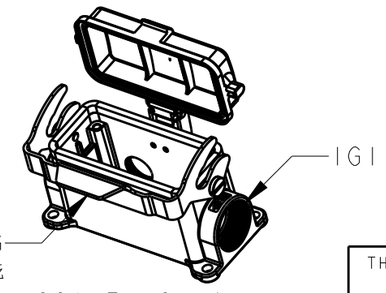

HOUSING
下壳

SCALE 3:10

TYPE 3: TI620162111-000 HI6B-SDR-LB-PG11/PG21
OTHER SPEC REFER TO TYPE 2
类型 3: TI620162111-000 HI6B下壳，表面安装，彩锌单扣，PG11+正面PG21，带塑料保护盖，灰色粉末喷涂，其余规范参照类型2

THIS DRAWING IS A CONTROLLED DOCUMENT.

DIMENSIONS: mm

TOLERANCES UNLESS OTHERWISE SPECIFIED:
0 PLC ±-
1 PLC ±-
2 PLC ±-
3 PLC ±-
4 PLC ±-
ANGLES ±-

MATERIAL - -

FINISH - -

DWN DAVID LI 23JUN2015
CHK CHRIS WANG 23JUN2015
APVD XIANG XU 23JUN2015
PRODUCT SPEC 108-137013
APPLICATION SPEC 114-137013
WEIGHT -

TE Connectivity

NAME HI6B-SDRM-LB-PG/M

SIZE	CAGE CODE	DRAWING NO	RESTRICTED TO
A3	-	C-TI62016XXXXX00	-

CUSTOMER DRAWING

SCALE 1:2 SHEET 2 OF 3 REV A2

THIS DRAWING IS UNPUBLISHED. RELEASED FOR PUBLICATION 20
© COPYRIGHT 20 BY - ALL RIGHTS RESERVED.

REVISIONS

P	LTR	DESCRIPTION	DATE	DWN	APVD
	-	SEE SHEET 1	-	-	-

NOTES:

SEE SHEET 1

注释：

参照 SHEET 1

PART NUMBER 料号	PART DESCRIPTION 描述	IG1	IG2	IG3	TYPE 类型
TI620163421-000	HI6B-SDRM-LB-PG21 HI6B HOUSING,SURFACE MOUNTED,METAL SINGLE LOCKING,PG21,METAL PROTECTION COVER,POWDER COATED,GREY HI6B下壳,表面安装,彩锌单扣,PG21,带金属保护盖,灰色粉末喷涂	PG21	-	-	TYPE 1 类型1
TI620163425-000	HI6B-SDRM-LB-M25 HI6B HOUSING,SURFACE MOUNTED,METAL SINGLE LOCKING,M25,METAL PROTECTION COVER,POWDER COATED,GREY HI6B下壳,表面安装,彩锌单扣,M25,带金属保护盖,灰色粉末喷涂	M25	-	-	
TI620163321-000	HI6B-SDRM-LB-2PG21 HI6B HOUSING,SURFACE MOUNTED,METAL SINGLE LOCKING,2PG21,METAL PROTECTION COVER,POWDER COATED,GREY HI6B下壳,表面安装,彩锌单扣,2PG21,带金属保护盖,灰色粉末喷涂	PG21	PG21	-	
TI620163325-000	HI6B-SDRM-LB-2M25 HI6B HOUSING,SURFACE MOUNTED,METAL SINGLE LOCKING,2M25,METAL PROTECTION COVER,POWDER COATED,GREY HI6B下壳,表面安装,彩锌单扣,2M25,带金属保护盖,灰色粉末喷涂	M25	M25	-	
TI620163121-000	HI6B-SDR-LB-PG21 HI6B HOUSING,SURFACE MOUNTED,METAL SINGLE LOCKING,PG21,PLASTIC PROTECTION COVER,POWDER COATED,GREY HI6B下壳,表面安装,彩锌单扣,PG21,带塑料保护盖,灰色粉末喷涂	PG21	-	-	TYPE 2 类型2
TI620163120-000	HI6B-SDR-LB-M20 HI6B HOUSING,SURFACE MOUNTED,METAL SINGLE LOCKING,M20,PLASTIC PROTECTION COVER,POWDER COATED,GREY HI6B下壳,表面安装,彩锌单扣,M20,带塑料保护盖,灰色粉末喷涂	M20	-	-	
TI620163125-000	HI6B-SDR-LB-M25 HI6B HOUSING,SURFACE MOUNTED,METAL SINGLE LOCKING,M25,PLASTIC PROTECTION COVER,POWDER COATED,GREY HI6B下壳,表面安装,彩锌单扣,M25,带塑料保护盖,灰色粉末喷涂	M25	-	-	
~~TI620163132-000~~ OBSOLETE 废除	~~HI6B-SDR-LB-M32~~ HI6B HOUSING,SURFACE MOUNTED,METAL SINGLE LOCKING,M32,PLASTIC PROTECTION COVER,POWDER COATED,GREY HI6B下壳,表面安装,彩锌单扣,M32,带塑料保护盖,灰色粉末喷涂	~~M32~~	-	-	
TI620163220-000	HI6B-SDR-LB-2M20 HI6B HOUSING,SURFACE MOUNTED,METAL SINGLE LOCKING,2M20,PLASTIC PROTECTION COVER,POWDER COATED,GREY HI6B下壳,表面安装,彩锌单扣,2M20,带塑料保护盖,灰色粉末喷涂	M20	M20	-	
TI620163221-000	HI6B-SDR-LB-2PG21 HI6B HOUSING,SURFACE MOUNTED,METAL SINGLE LOCKING,2PG21,PLASTIC PROTECTION COVER,POWDER COATED,GREY HI6B下壳,表面安装,彩锌单扣,2PG21,带塑料保护盖,灰色粉末喷涂	PG21	PG21	-	
TI620163225-000	HI6B-SDR-LB-2M25 HI6B HOUSING,SURFACE MOUNTED,METAL SINGLE LOCKING,2M25,PLASTIC PROTECTION COVER,POWDER COATED,GREY HI6B下壳,表面安装,彩锌单扣,2M25,带塑料保护盖,灰色粉末喷涂	M25	M25	-	
TI620162111-000	HI6B-SDR-LB-PG11/PG21 HI6B HOUSING,SURFACE MOUNTED,METAL SINGLE LOCKING,PG11+FRONT ENTRY PG21,PLASTIC PROTECTION COVER,POWDER COATED,GREY HI6B下壳,表面安装,彩锌单扣,PG11+正面PG21,带塑料保护盖,灰色粉末喷涂	PG21	-	PG11	TYPE 3 类型3
~~TI620163132-100~~ OBSOLETE 废除	~~HI6B-SDR-LB-M32/T~~ HI6B HOUSING,SURFACE MOUNTED,METAL SINGLE LOCKING,M32,PLASTIC PROTECTION COVER,MILL ON BOTTOM,POWDER COATED,GREY HI6B下壳,表面安装,彩锌单扣,M32,带塑料保护盖,底部铣槽,灰色粉末喷涂	~~M32~~	-	-	TYPE 4 类型4

THIS DRAWING IS A CONTROLLED DOCUMENT.

DIMENSIONS: mm

TOLERANCES UNLESS OTHERWISE SPECIFIED:
0 PLC ±-
1 PLC ±-
2 PLC ±-
3 PLC ±-
4 PLC ±-
ANGLES ±-

MATERIAL - -

FINISH - -

DWN DAVID LI 23JUN2015
CHK CHRIS WANG 23JUN2015
APVD XIANG XU 23JUN2015
PRODUCT SPEC 108-137013
APPLICATION SPEC 114-137013
WEIGHT -

CUSTOMER DRAWING

TE Connectivity

NAME HI6B-SDRM-LB-PG/M

SIZE	CAGE CODE	DRAWING NO	RESTRICTED TO
A3	-	C-TI62016XXXXX00	-

SCALE 1:2 SHEET 3 OF 3 REV A2

LifeElectronics
Живое партнерство

ООО «ЛайфЭлектроникс» **“LifeElectronics” LLC**

ИНН 7805602321 КПП 780501001 Р/С 40702810122510004610 ФАКБ "АБСОЛЮТ БАНК" (ЗАО) в г.Санкт-Петербурге К/С 30101810900000000703 БИК 044030703

Компания «Life Electronics» занимается поставками электронных компонентов импортного и отечественного производства от производителей и со складов крупных дистрибьюторов Европы, Америки и Азии.

С конца 2013 года компания активно расширяет линейку поставок компонентов по направлению коаксиальный кабель, кварцевые генераторы и конденсаторы (керамические, пленочные, электролитические), за счёт заключения дистрибьюторских договоров

Мы предлагаем:

- *Конкурентоспособные цены и скидки постоянным клиентам.*
- *Специальные условия для постоянных клиентов.*
- *Подбор аналогов.*
- *Поставку компонентов в любых объемах, удовлетворяющих вашим потребностям.*

- *Приемлемые сроки поставки, возможна ускоренная поставка.*
- *Доставку товара в любую точку России и стран СНГ.*
- *Комплексную поставку.*
- *Работу по проектам и поставку образцов.*
- *Формирование склада под заказчика.*

- *Сертификаты соответствия на поставляемую продукцию (по желанию клиента).*
- *Тестирование поставляемой продукции.*
- *Поставку компонентов, требующих военную и космическую приемку.*
- *Входной контроль качества.*
- *Наличие сертификата ISO.*

В составе нашей компании организован Конструкторский отдел, призванный помогать разработчикам, и инженерам.

Конструкторский отдел помогает осуществить:

- *Регистрацию проекта у производителя компонентов.*
- *Техническую поддержку проекта.*
- *Защиту от снятия компонента с производства.*
- *Оценку стоимости проекта по компонентам.*
- *Изготовление тестовой платы монтаж и пусконаладочные работы.*

Тел: +7 (812) 336 43 04 (многоканальный)
Email: org@lifeelectronics.ru

www.lifeelectronics.ru