

THIS DRAWING IS UNPUBLISHED.

RELEASED FOR PUBLICATION

- , - .

© COPYRIGHT - By -

ALL RIGHTS RESERVED.

MATERIAL:

HOUSING: THERMOPLASTIC, UL94V-0, BLACK.

TERMINALS: BRIGHT TIN OVER COPPER ALLOY.

SCREWS: #6-32 STEEL, ZINC PLATING W/ CLEAR CHROMATE.(UNLESS OTHERWISE STATED.)

PITCH (TERMINAL SPACING): .375"

ELECTRICAL:

RATED CURRENT UL/CSA:

CLASS C: 20A, 300V

CLASS D: 5A, 600V

WIRE RANGE: 12-22 AWG

MECHANICAL:

RECOMMENDED TORQUE: 7 IN-LB




OPERATING TEMP.: 105°C MAX

① SCREWS ARE STAINLESS STEEL.

② SEE FIGURE.

③ SCREWS ARE NICKEL PLATED BRASS.

④ OBSOLETE PARTS: OBSOLETE CIS STREAMLINING PER D.RENAUD/D.SINISI

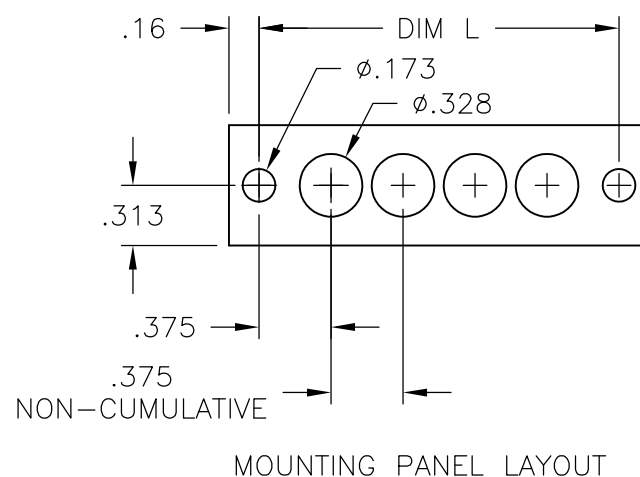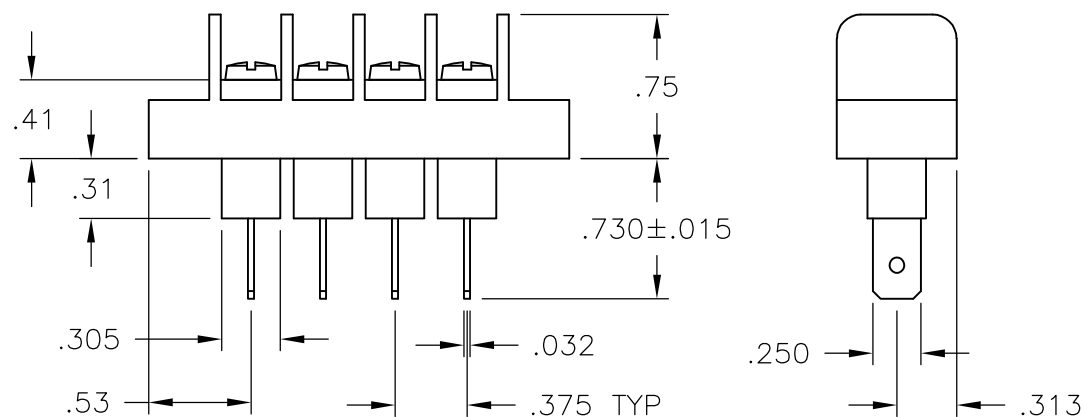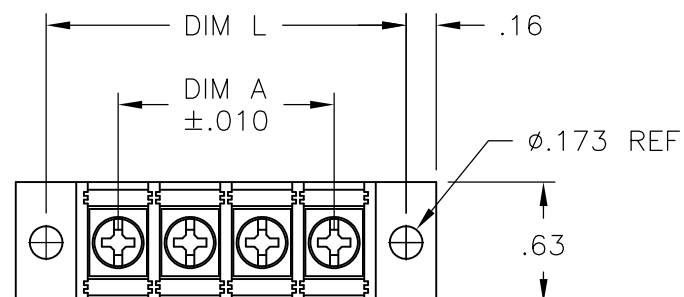


MOUNTING PANEL LAYOUT

LOC	DIST	REVISIONS					
		P	LTR	DESCRIPTION		DATE	APVD
FT	0		G4	REVISED PER ECO-11-004917		11MAR11	RK HMR


①	9.000	8.250	23	JC6-Q307-23	1546700-9
①	8.625	7.875	22	JC6-Q307-22-226	1776007-8
	8.625	7.875	22	JC6-Q307-22	1546700-8
	8.250	7.500	21	JC6-Q307-21	1546700-7
	7.875	7.125	20	JC6-Q307-20	1546700-6
	7.500	6.750	19	JC6-Q307-19	1546700-5
①	7.125	6.375	18	JC6-Q307-18-225	1776007-7
	7.125	6.375	18	JC6-Q307-18	2-796985-1
	6.750	6.000	17	JC6-Q307-17	1546700-4
①④OBSOLETE	6.375	5.625	16	JC6-Q307-16-197	1776007-4
	6.375	5.625	16	JC6-Q307-16	6-1437666-1
	6.000	5.250	15	JC6-Q307-15	6-1437665-1
①④OBSOLETE	5.625	4.875	14	JC6-Q307-14-195	1776007-2
	5.625	4.875	14	JC6-Q307-14	1546700-3
	5.250	4.500	13	JC6-Q307-13	1546700-2
	4.875	4.125	12	JC6-Q305-12	4-796985-0
	4.875	4.125	12	JC6-Q307-12	6-1437665-0
	4.500	3.750	11	JC6-Q307-11	1546700-1
	4.125	3.375	10	JC6-Q307-10	5-1437665-9
	3.750	3.000	9	JC6-Q307-09	5-1437665-8
①④OBSOLETE	3.375	2.625	8	JC6-Q307-08-196	1776007-3
	3.375	2.625	8	JC6-Q307-08	5-1437665-7
	3.000	2.250	7	JC6-Q307-07	5-1437665-6
②	2.625	1.875	6	JC6-Q307-06-269	1-1776007-0
②④OBSOLETE	2.625	1.875	6	JC6-Q307-06-206	1776007-6
	2.625	1.875	6	JC6-Q307-06-203	1776007-5
	2.625	1.875	6	JC6-Q307-06	5-1437665-5
①④OBSOLETE	2.250	1.500	5	JC6-Q307-05-194	1776007-4
	2.250	1.500	5	JC6-Q307-05	5-1437665-4
③	1.875	1.125	4	JC6-Q305-04	1776007-9
	1.875	1.125	4	JC6-Q307-04	5-1437665-3
	1.500	.750	3	JC6-Q307-03	5-1437665-2
	1.125	.375	2	JC6-Q307-02	5-1437665-1
	DIM. L	DIM. A	NO. OF POS.	CATALOG NUMBER	PART NO.

THIS DRAWING IS A CONTROLLED DOCUMENT.		DWN S SCHLEGEL 5/27/03	TE Connectivity		
DIMENSIONS: INCHES		CHK S YODER 5/27/03			
		APVD S YODER 5/27/03	NAME		
		PRODUCT SPEC	JC6-Q307-XX ASSEMBLY		
		APPLICATION SPEC	SIZE CAGE CODE DRAWING NO RESTRICTED TO		
		WEIGHT -	A300779C-5-1437665-1		
MATERIAL -		FINISH -	CUSTOMER DRAWING SCALE NTS SHEET 1 OF 2 REV G4		


LOC	DIST	REVISIONS				
FT	0	P	LTR	DESCRIPTION	DATE	APVD
			—	SEE SHEET 1	—	—

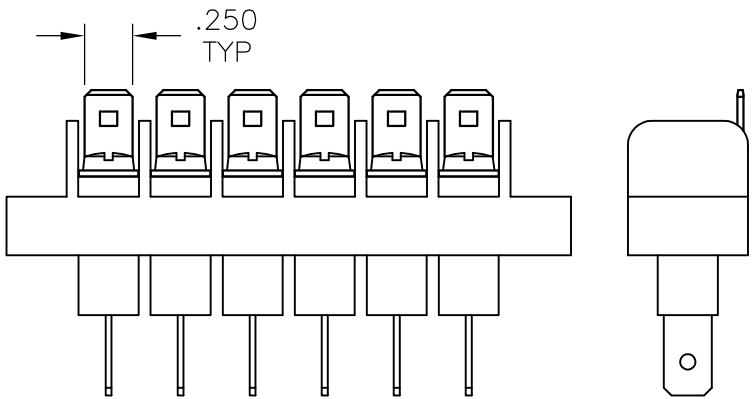

~~1776007-5~~ 4 OBSOLETE

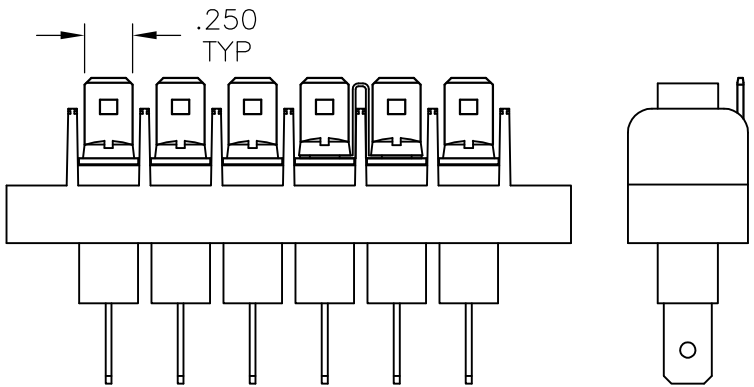

~~1776007-6~~ 4 OBSOLETE

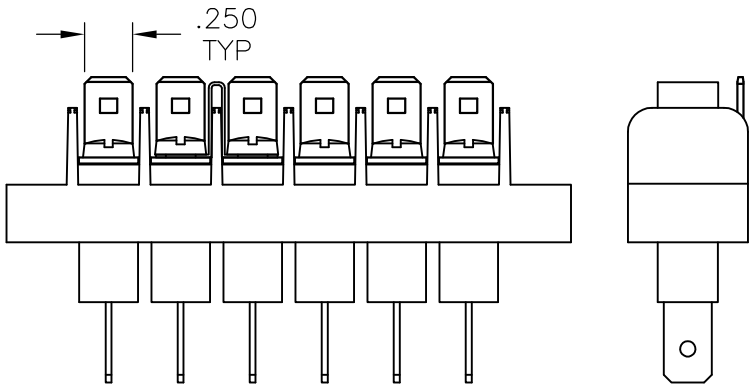

1-1776007-0

THIS DRAWING IS A CONTROLLED DOCUMENT.		DWN S SCHLEGEL	5/27/03	TE Connectivity		
		CHK S YODER	5/27/03			
DIMENSIONS: INCHES	TOLERANCES UNLESS OTHERWISE SPECIFIED:	APVD S YODER	5/27/03	NAME		
		PRODUCT SPEC		JC6-Q307-XX ASSEMBLY		
	0 PLC ± — 1 PLC ± — 2 PLC ± .01 3 PLC ± .005 4 PLC ± — ANGLES ± —	APPLICATION SPEC		SIZE	CAGE CODE	DRAWING NO
		WEIGHT	—	A3	00779	C-5-1437665-1
MATERIAL	FINISH	CUSTOMER DRAWING		SCALE	SHEET	REV
—	—			NTS	2 OF 2	G4

Компания «Life Electronics» занимается поставками электронных компонентов импортного и отечественного производства от производителей и со складов крупных дистрибьюторов Европы, Америки и Азии.

С конца 2013 года компания активно расширяет линейку поставок компонентов по направлению коаксиальный кабель, кварцевые генераторы и конденсаторы (керамические, пленочные, электролитические), за счёт заключения дистрибьюторских договоров

Мы предлагаем:

- Конкурентоспособные цены и скидки постоянным клиентам.
- Специальные условия для постоянных клиентов.
- Подбор аналогов.
- Поставку компонентов в любых объемах, удовлетворяющих вашим потребностям.
- Приемлемые сроки поставки, возможна ускоренная поставка.
- Доставку товара в любую точку России и стран СНГ.
- Комплексную поставку.
- Работу по проектам и поставку образцов.
- Формирование склада под заказчика.
- Сертификаты соответствия на поставляемую продукцию (по желанию клиента).
- Тестирование поставляемой продукции.
- Поставку компонентов, требующих военную и космическую приемку.
- Входной контроль качества.
- Наличие сертификата ISO.

В составе нашей компании организован Конструкторский отдел, призванный помогать разработчикам, и инженерам.

Конструкторский отдел помогает осуществить:

- Регистрацию проекта у производителя компонентов.
- Техническую поддержку проекта.
- Защиту от снятия компонента с производства.
- Оценку стоимости проекта по компонентам.
- Изготовление тестовой платы монтаж и пусконаладочные работы.



Тел: +7 (812) 336 43 04 (многоканальный)

Email: org@lifeelectronics.ru

www.lifeelectronics.ru