THIS DRAWING IS UNPUBLISHED. RELEASED FOR PUBLICATION –,– .
© COPYRIGHT – By – ALL RIGHTS RESERVED.

REVISIONS

P	LTR	DESCRIPTION	DATE	DWN	APVD
	3	STRIKE THROUGH OBS PARTS. ECR-16-009583	08JUL2016	AFK	LS
	2	ECR-13-007797	07MAY2013	KR	KA

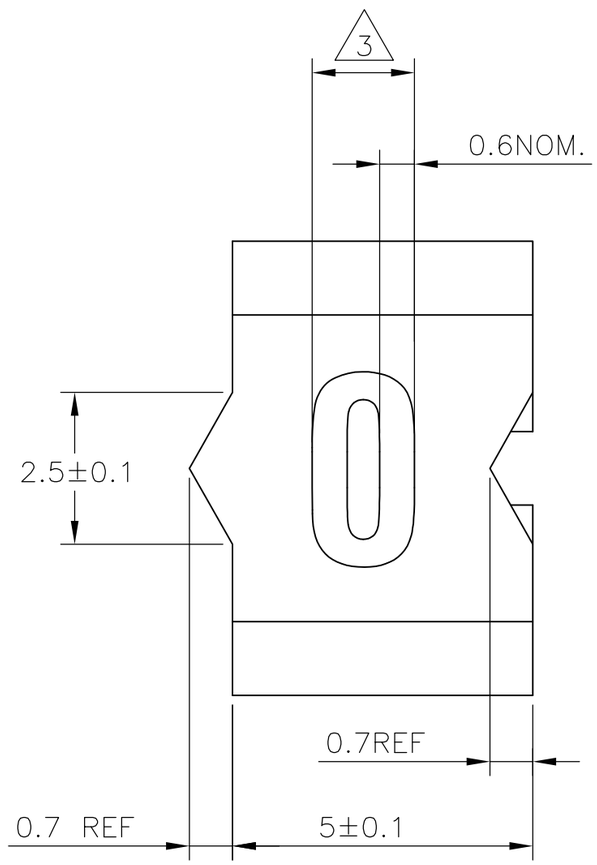

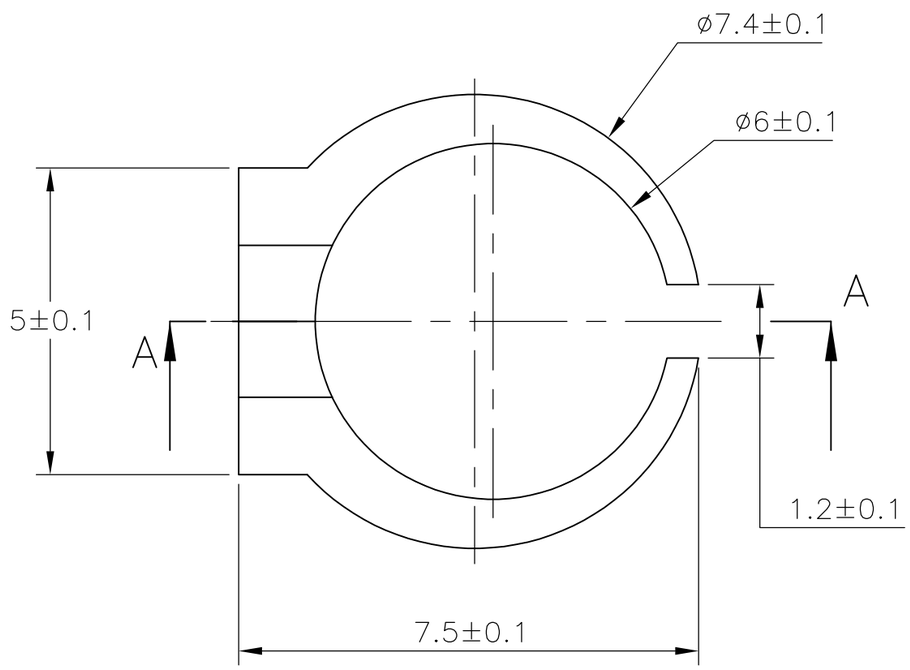

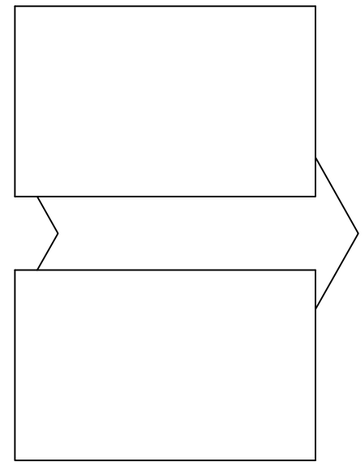

A–A

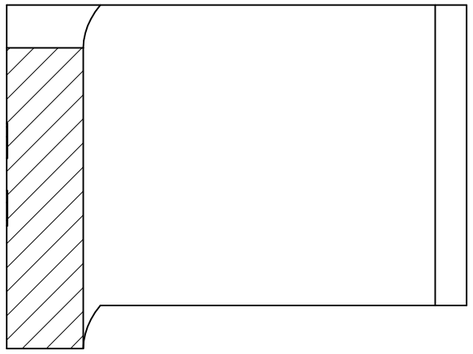

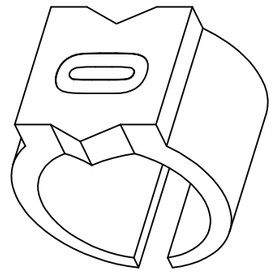

NOTES:

1. FOR PART NUMBER SEE SHEET 3 OF 3.
2. MARK SHOULD BE CENTRALLY POSITIONED ±0.1mm.
3. WIDTH OF MARK DEPENDS ON CHARACTER PRINTED

THIS DRAWING IS A CONTROLLED DOCUMENT.

DIMENSIONS: mm

TOLERANCES UNLESS OTHERWISE SPECIFIED:
0 PLC ± –
1 PLC ± –
2 PLC ± –
3 PLC ± –
4 PLC ± –
ANGLES ± –

MATERIAL –

FINISH –

DWN RAGHAVENDRA K 22MAR2013
CHK KEAN ALAN 22MAR2013
APVD MARIO APPELLO 22MAR2013
PRODUCT SPEC –
APPLICATION SPEC –
WEIGHT 0

CUSTOMER DRAWING

TE Connectivity

NAME SNAP-ON MARKER STB/STD SIZE 15 WITH APPLICATOR
–
–

SIZE	CAGE CODE	DRAWING NO	RESTRICTED TO
A3	00779	C-7-1768045-4	–

SCALE NTS SHEET 1 OF 3 REV 3

THIS DRAWING IS UNPUBLISHED. RELEASED FOR PUBLICATION – ,– .
© COPYRIGHT – By – ALL RIGHTS RESERVED.

REVISIONS

P	LTR	DESCRIPTION	DATE	DWN	APVD
	–	SEE SHEET 1	–	—	—

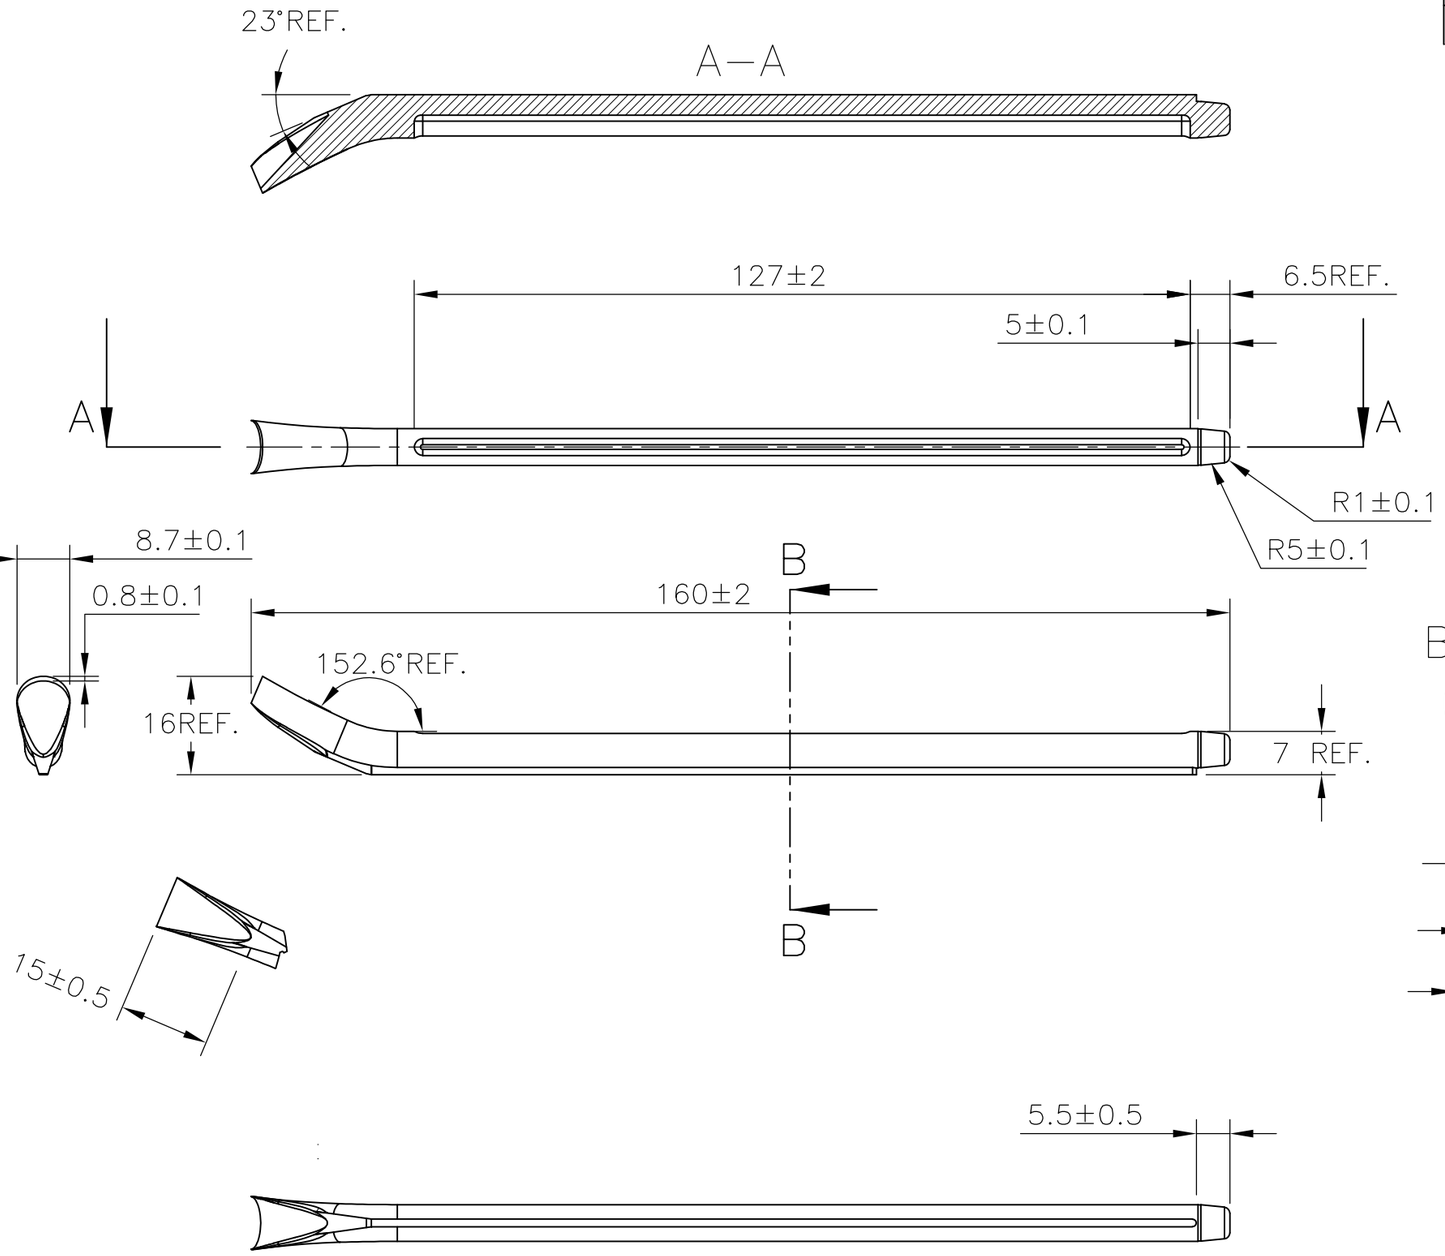

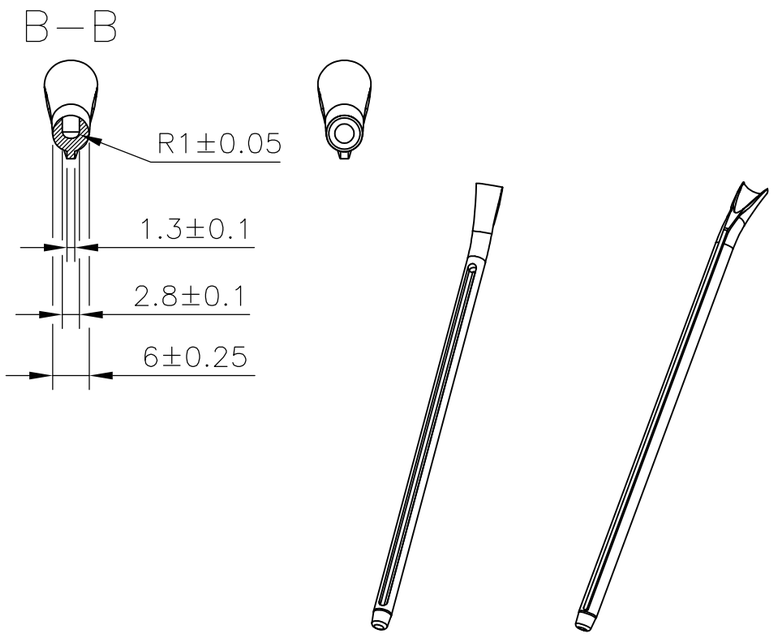

THIS DRAWING IS A CONTROLLED DOCUMENT.

DIMENSIONS: mm

TOLERANCES UNLESS OTHERWISE SPECIFIED:
0 PLC ± –
1 PLC ± –
2 PLC ± –
3 PLC ± –
4 PLC ± –
ANGLES ± –

MATERIAL –

FINISH –

DWN RAGHAVENDRA K 22MAR2013
CHK KEAN ALAN 22MAR2013
APVD MARIO APPELLO 22MAR2013
PRODUCT SPEC —
APPLICATION SPEC —
WEIGHT —

TE Connectivity

NAME SNAP–ON MARKER STB/STD SIZE 15 WITH APPLICATOR
–

SIZE	CAGE CODE	DRAWING NO	RESTRICTED TO
A3	00779	C–7–1768045–4	—

CUSTOMER DRAWING | SCALE NTS | SHEET 2 OF 3 | REV 3

THIS DRAWING IS UNPUBLISHED. RELEASED FOR PUBLICATION –,– .
© COPYRIGHT – By – ALL RIGHTS RESERVED.

REVISIONS

P	LTR	DESCRIPTION	DATE	DWN	APVD
	–	SEE SHEET 1	–	—	—

DESCRIPTION	PART NO.
STB15–0–0	6–1768039–0
STB15–1–1	6–1768039–1
STB15–1–2	2–1768413–1
STB15–1–3	9–1768412–3
STB15–1–5	6–1768039–2
STB15–2–2	6–1768039–4
STB15–2–5	6–1768039–5
STB15–3–2	2–1768413–2
STB15–3–3	6–1768039–7
STB15–4–2	2–1768413–3
STB15–5–2	2–1768413–4
STB15–5–5	7–1768039–0
STB15–6–6	7–1768039–2
STB15–7–7	7–1768039–3
STB15–8–8	7–1768039–6
STB15–A–3	7–1768039–7
STB15–A–5	7–1768039–8
STB15–BLANK–0	8–1768039–0
STB15–BLANK–1	8–1768039–1
STB15–BLANK–2	8–1768039–2
STB15–BLANK–3	8–1768039–3
STB15–BLANK–5	8–1768039–4
STB15–BLANK–6	8–1768039–5
STB15–BLANK–7	8–1768039–6
STB15–BLANK–8	8–1768039–7
STB15–F–6	8–1768039–9
STB15–H–2	9–1768039–0
STB15–H–5	7–1768418–2
STB15–L–5	9–1768039–2
STB15–R–0	9–1768039–6
STB15–R–5	9–1768039–8
STB15–S–5	7–1768418–3

DESCRIPTION	PART NO.
STB15–T–6	1768040–1
STB15–V–6	1768040–3
STD15–APPLICATOR	5–1768045–4
STD15W–0	5–1768045–5
STD15W–1	916500–000
STD15W–2	631526–000
STD15W–3	883382–000
STD15W–4	924992–000
STD15W–5	381396–000
STD15W–6	545292–000
STD15W–7	360170–000
STD15W–8	075056–000
STD15W–9	054712–000
STD15W–A	755008–000
~~STD15W–A–LC~~	~~5–1768045–7~~
STD15W–B	802902–000
STD15W–BLANK	5–1768045–8
STD15W–C	838714–000
STD15W–D	629606–000
~~STD15W–D–LC~~	~~6–1768045–0~~
STD15W–DOT	6–1768045–1
STD15W–E	133110–000
STD15W–EARTH	6–1768045–2
STD15W–F	537002–000
STD15W–G	685362–000
STD15W–H	863976–000
~~STD15W–H–LC~~	~~6–1768045–2~~
STD15W–I	913588–000
STD15W–J	344640–000
STD15W–K	501372–000
STD15W–L	002648–000

DESCRIPTION	PART NO.
STD15W–M	347828–000
STD15W–MINUS	6–1768045–9
STD15W–N	612672–000
STD15W–P	388482–000
STD15W–PLUS	7–1768045–2
STD15W–Q	621494–000
STD15W–R	325234–000
STD15W–S	544426–000
STD15W–SLASH	857128–000
STD15W–T	845482–000
STD15W–U	126270–000
STD15W–V	907764–000
STD15W–W	071812–000
STD15W–X	362816–000
STD15W–Y	578440–000
STD15W–Z	063698–000
STD15Y–0	7–1768045–4
STD15Y–1	7–1768045–5
STD15Y–2	7–1768045–6
STD15Y–3	7–1768045–7
STD15Y–4	7–1768045–8
STD15Y–5	7–1768045–9
STD15Y–6	8–1768045–0
STD15Y–7	8–1768045–1
STD15Y–8	8–1768045–2
STD15Y–9	8–1768045–3
STD15Y–A	8–1768045–4
STD15Y–B	8–1768045–7
STD15Y–BLANK	8–1768045–8
STD15Y–C	9–1768045–0

DESCRIPTION	PART NO.
STD15Y–COLON	9–1768045–1
STD15Y–D	9–1768045–2
STD15Y–DOT	9–1768045–4
STD15Y–E	9–1768045–5
STD15Y–EARTH	9–1768045–6
STD15Y–F	9–1768045–8
STD15Y–G	1768046–1
STD15Y–H	1768046–3
STD15Y–I	1768046–5
STD15Y–J	1768046–6
STD15Y–K	1768046–7
STD15Y–L	1768046–9
STD15Y–M	1–1768046–1
STD15Y–MINUS	1–1768046–2
STD15Y–N	1–1768046–4
STD15Y–P	1–1768046–6
STD15Y–PLUS	1–1768046–7
STD15Y–Q	1–1768046–8
STD15Y–R	1–1768046–9
STD15Y–S	2–1768046–1
STD15Y–SLASH	2–1768046–2
STD15Y–T	2–1768046–3
STD15Y–U	2–1768046–4
STD15Y–V	2–1768046–5
STD15Y–W	2–1768046–6
STD15Y–X	2–1768046–7
STD15Y–Y	2–1768046–8
STD15Y–Z	2–1768046–9

4 OBSOLETE PART

THIS DRAWING IS A CONTROLLED DOCUMENT.

DIMENSIONS: mm

TOLERANCES UNLESS OTHERWISE SPECIFIED:
0 PLC ± –
1 PLC ± –
2 PLC ± –
3 PLC ± –
4 PLC ± –
ANGLES ± –

MATERIAL –

FINISH –

DWN RAGHAVENDRA K 22MAR2013
CHK KEAN ALAN 22MAR2013
APVD MARIO APPELLO 22MAR2013
PRODUCT SPEC —
APPLICATION SPEC —
WEIGHT —

TE Connectivity

NAME SNAP–ON MARKER STB/STD SIZE 15 WITH APPLICATOR
–

SIZE	CAGE CODE	DRAWING NO	RESTRICTED TO
A3	00779	C–7–1768045–4	—

CUSTOMER DRAWING | SCALE NTS | SHEET 3 OF 3 | REV 3

LifeElectronics
Живое партнерство

ООО «ЛайфЭлектроникс» **“LifeElectronics” LLC**

ИНН 7805602321 КПП 780501001 Р/С 40702810122510004610 ФАКБ "АБСОЛЮТ БАНК" (ЗАО) в г.Санкт-Петербурге К/С 30101810900000000703 БИК 044030703

Компания «Life Electronics» занимается поставками электронных компонентов импортного и отечественного производства от производителей и со складов крупных дистрибьюторов Европы, Америки и Азии.

С конца 2013 года компания активно расширяет линейку поставок компонентов по направлению коаксиальный кабель, кварцевые генераторы и конденсаторы (керамические, пленочные, электролитические), за счёт заключения дистрибьюторских договоров

Мы предлагаем:

- *Конкурентоспособные цены и скидки постоянным клиентам.*
- *Специальные условия для постоянных клиентов.*
- *Подбор аналогов.*
- *Поставку компонентов в любых объемах, удовлетворяющих вашим потребностям.*

- *Приемлемые сроки поставки, возможна ускоренная поставка.*
- *Доставку товара в любую точку России и стран СНГ.*
- *Комплексную поставку.*
- *Работу по проектам и поставку образцов.*
- *Формирование склада под заказчика.*

- *Сертификаты соответствия на поставляемую продукцию (по желанию клиента).*
- *Тестирование поставляемой продукции.*
- *Поставку компонентов, требующих военную и космическую приемку.*
- *Входной контроль качества.*
- *Наличие сертификата ISO.*

В составе нашей компании организован Конструкторский отдел, призванный помогать разработчикам, и инженерам.

Конструкторский отдел помогает осуществить:

- *Регистрацию проекта у производителя компонентов.*
- *Техническую поддержку проекта.*
- *Защиту от снятия компонента с производства.*
- *Оценку стоимости проекта по компонентам.*
- *Изготовление тестовой платы монтаж и пусконаладочные работы.*

Тел: +7 (812) 336 43 04 (многоканальный)
Email: org@lifeelectronics.ru

www.lifeelectronics.ru