
 
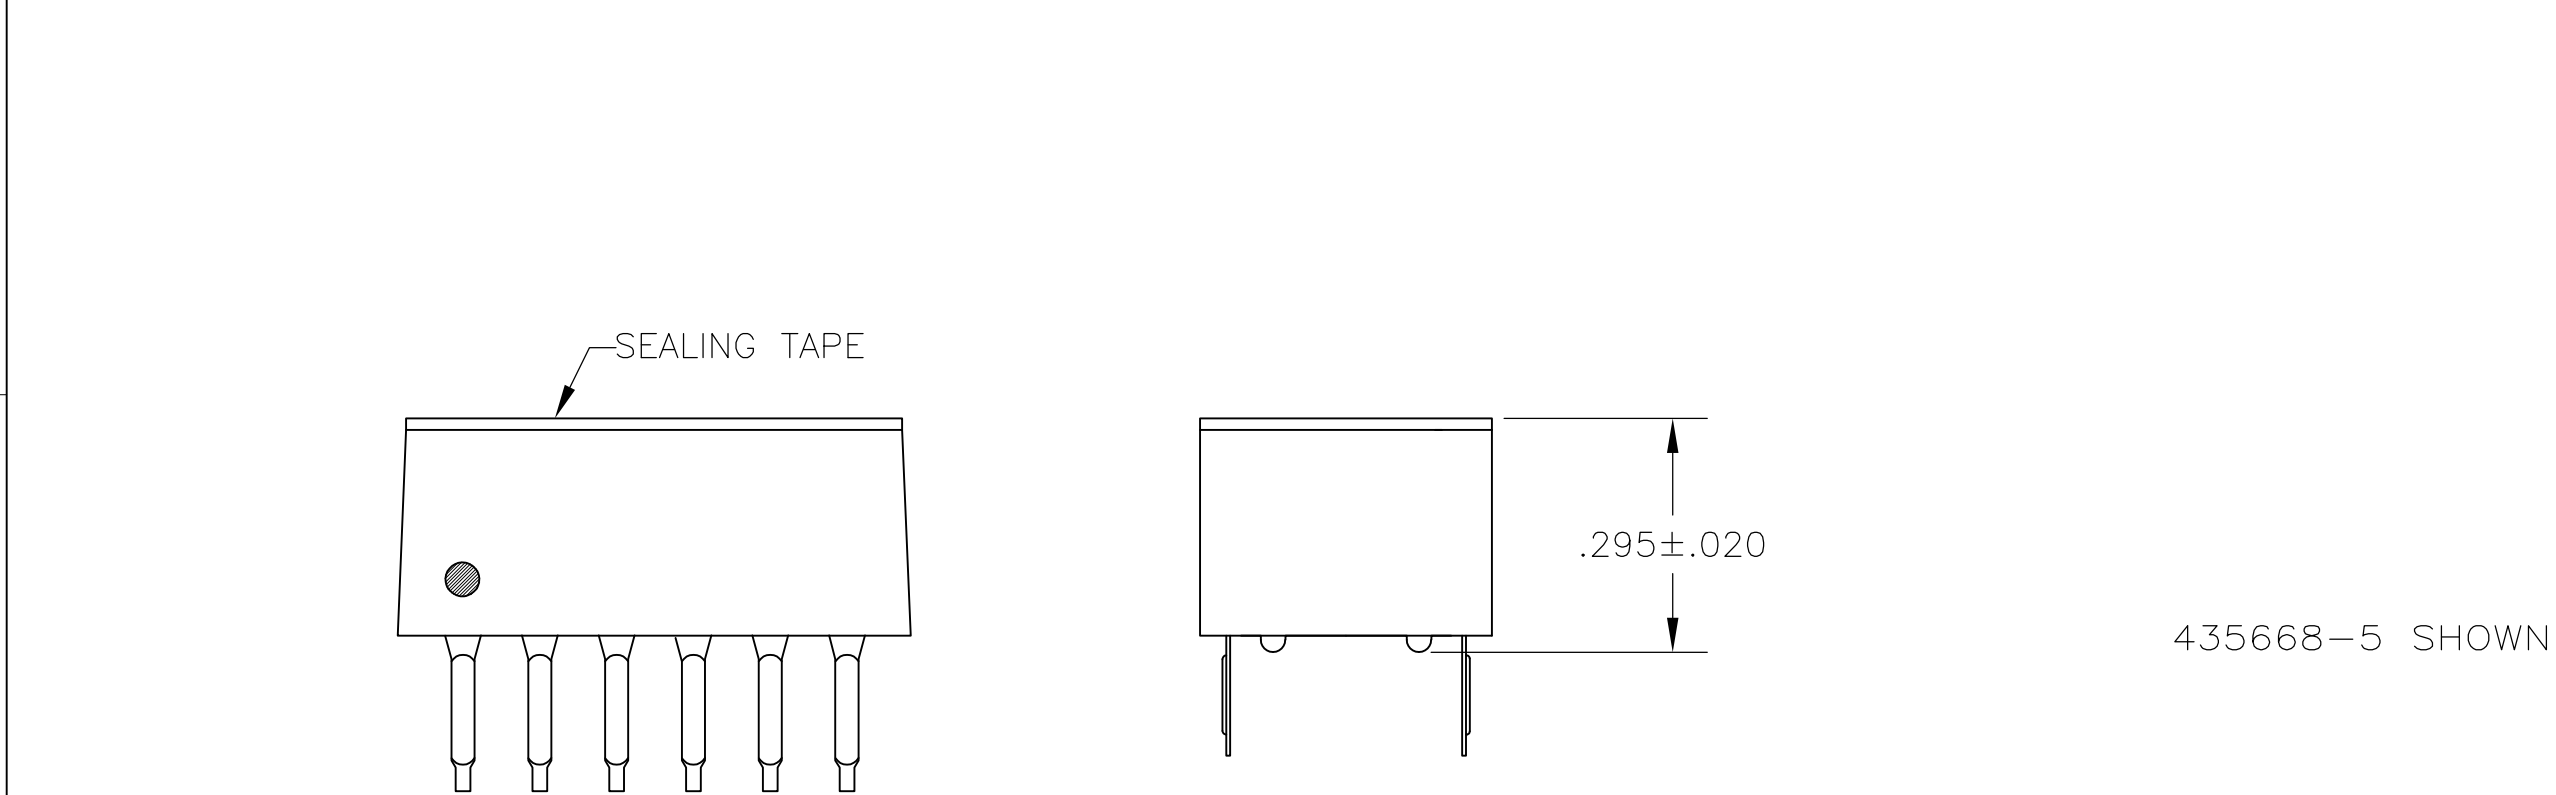
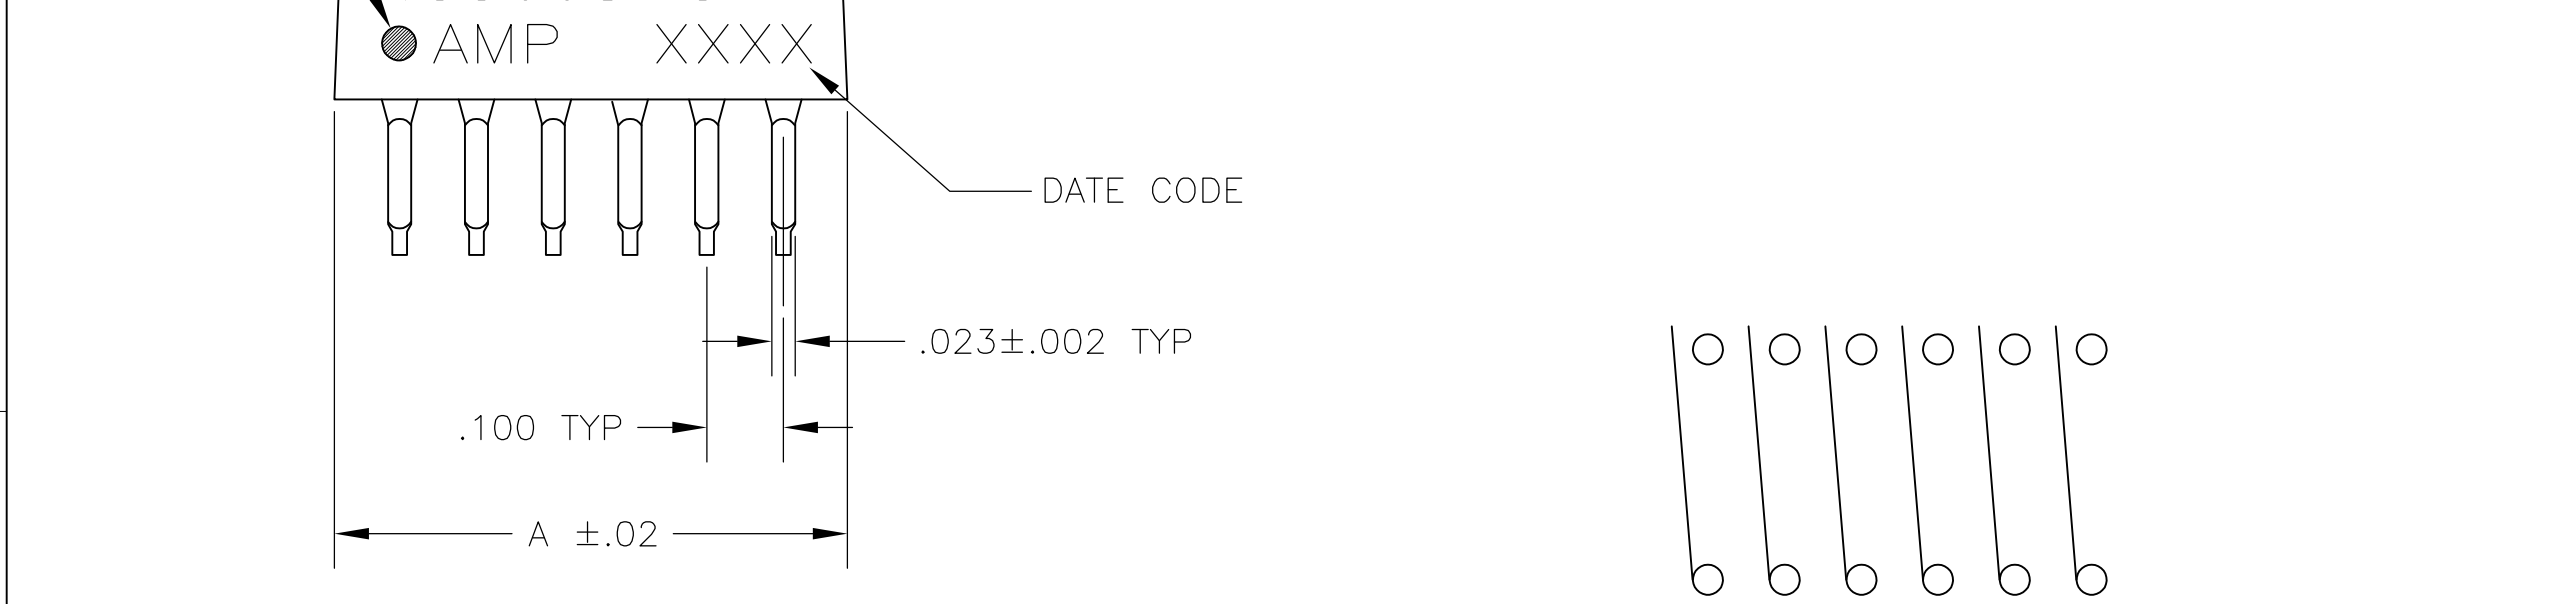


LOC	DIST	REVISIONS					
		P	LTR	DESCRIPTION	DATE	DWN	APVD
AD	00		AM2	REVISED PER ECO-11-004587	11MAR11	RK	HMR

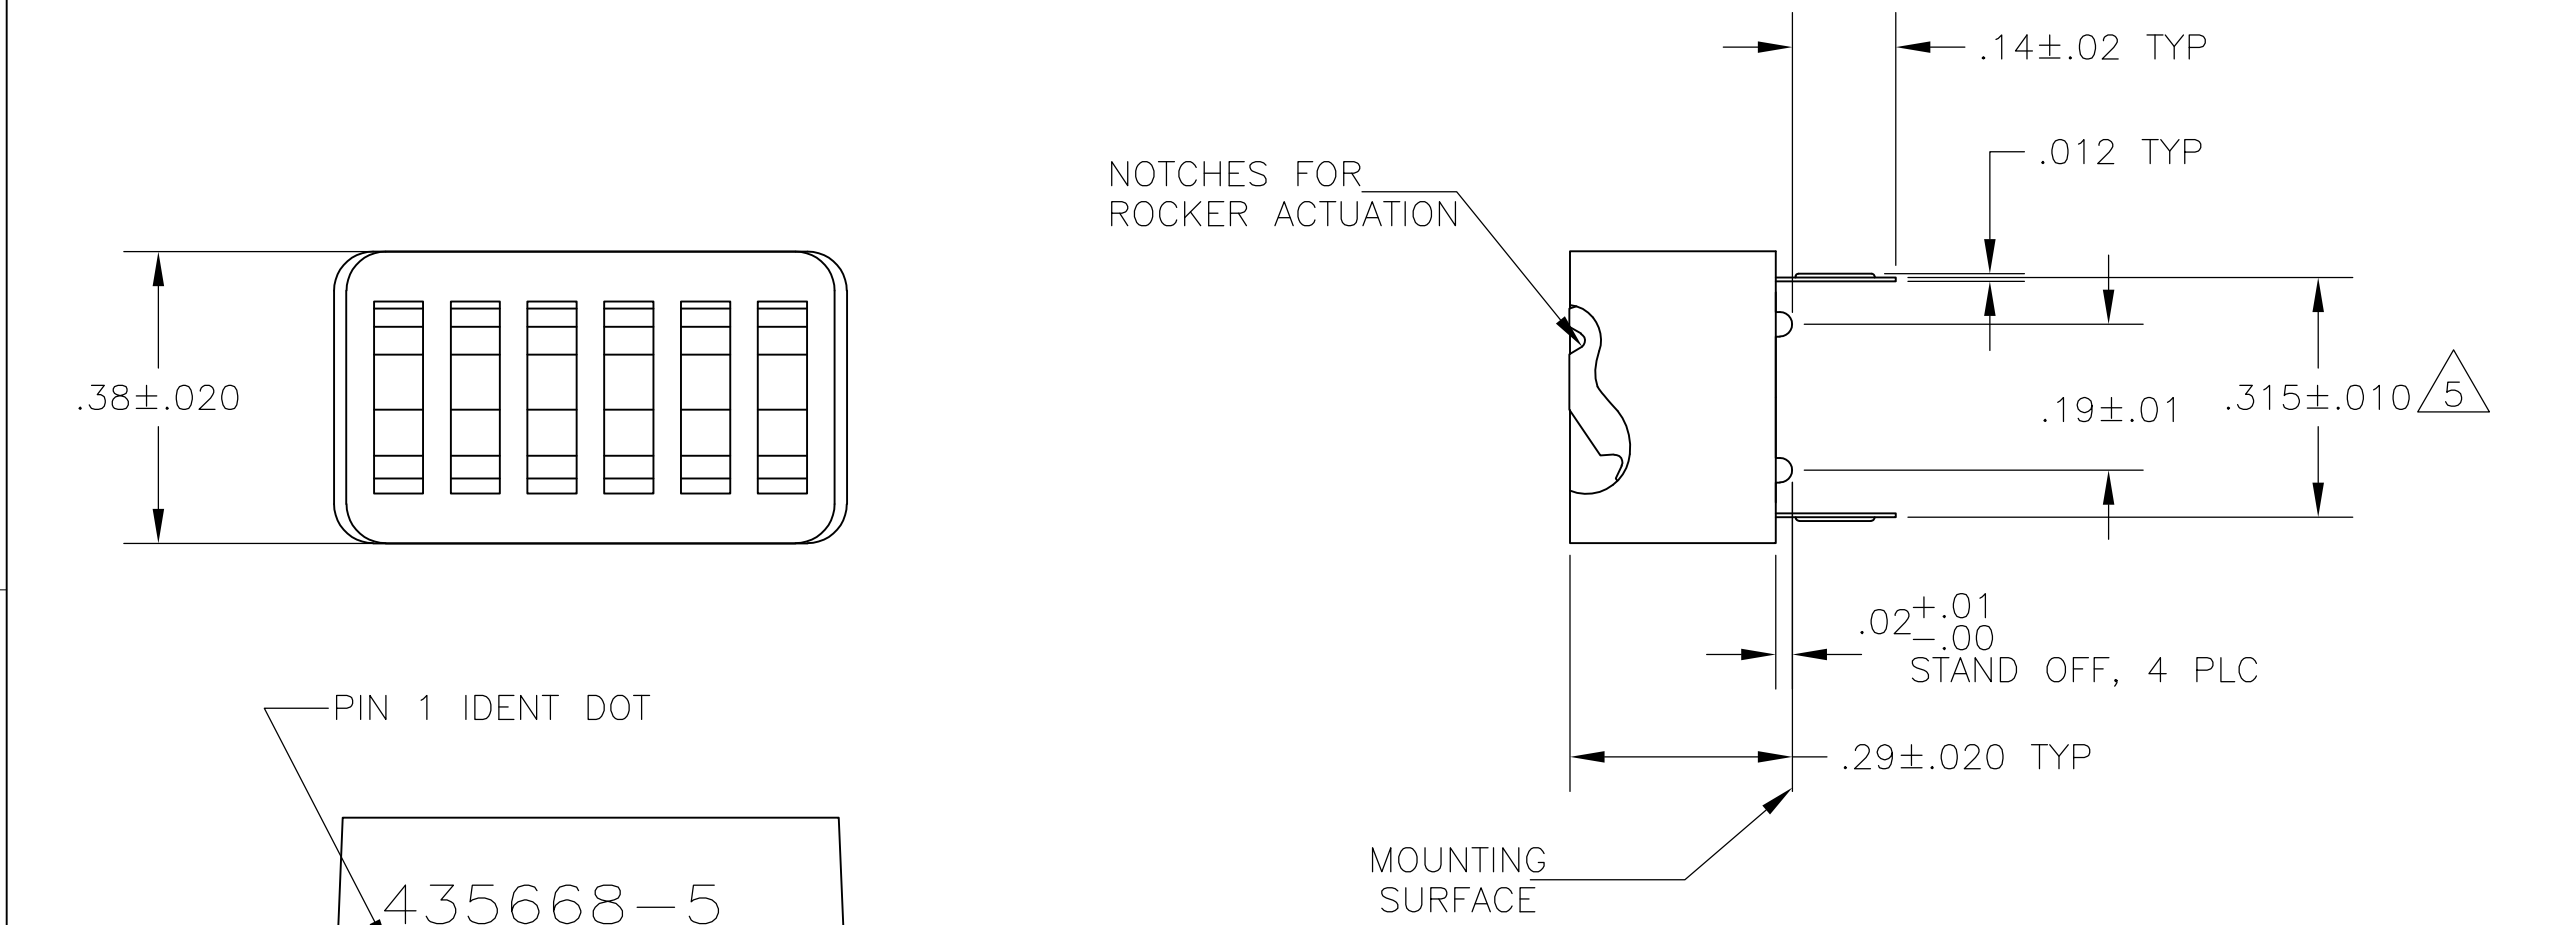

1. FOR ADDITIONAL SPECIFICATIONS SEE AMP PRODUCT SPEC 108-7532.
 2. SWITCH SHOWN IN OPEN POSITION.
 3. ALL CHARACTERS AND ROCKERS ARE WHITE, HOUSING IS BLUE.
 4. STAMPING WILL VARY ON 2 AND 3 POSITION SIDES DUE TO SPACE RESTRICTIONS.
- 5 .315 DIMENSION APPLIES AT TERMINAL TIPS.
TERMINALS ARE .300^{+.010}_{-.000} AT MOUNTING SURFACE.
- 6 OBSOLETE PARTS: OBSOLETE CIS STREAMLINING PER D.RENAUD/D.SINISI

	△6	OBSOLETE	FIG 7	————	.58	5	8-435668-7
		OBSOLETE	FIG 6		1.08		8-435668-6
		OBSOLETE	FIG 5		1.28	12	8-435668-5
SUPERSEDED BY 2-435668-5		FIG 3 & 4	FIG 2	FIG 1		6	8-435668-3
	OBSOLETE				.48	4	8-435668-0
					.58	5	3-435668-5
					.48	4	3-435668-4
					.38	3	3-435668-3
					1.28	12	3-435668-2
					~~1.18~~	~~11~~	~~3-435668-1~~
					1.08	10	3-435668-0
					.98	9	2-435668-9
					.88	8	2-435668-8
					.78	7	2-435668-7
					.28	2	2-435668-6
.68	6	2-435668-5					
SUPERSEDED BY 3-435668-2					1.28	12	1-435668-1
		————			1.08	10	435668-9
	OBSOLETE	————	.98	9	435668-8		
		————	.88	8	435668-7		
SUPERSEDED BY 2-435668-7			————	.78	7	435668-6	
		————	.68	6	435668-5		
		————	.58	5	435668-4		
		————	.48	4	435668-3		
SUPERSEDED BY 3-435668-3			————	.38	3	435668-2	
	△6	OBSOLETE		————	~~.28~~	~~2~~	~~435668-1~~
			MARKING	SEALING TAPE	A	NO OF POSN	PART NO

THIS DRAWING IS A CONTROLLED DOCUMENT.		DWN	02JAN90	TE Connectivity			
		CHK	03JAN90				
		APVD	03JAN90	NAME			
		PRODUCT SPEC		SWITCH ASSY, DIP, TYPE C, 7100 SERIES, SPST, LOW PROFILE			
		APPLICATION SPEC		-			
		WEIGHT	-	SIZE	CAGE CODE	DRAWING NO	RESTRICTED TO
		CUSTOMER DRAWING		A2	00779	C=435668	-
		SCALE	4:1	SHEET	1 of 2	REV	AM2

LOC	DIST	REVISIONS					
		P	LTR	DESCRIPTION	DATE	DWN	APVD
AD	00		-	SEE SHEET 1	-	-	-

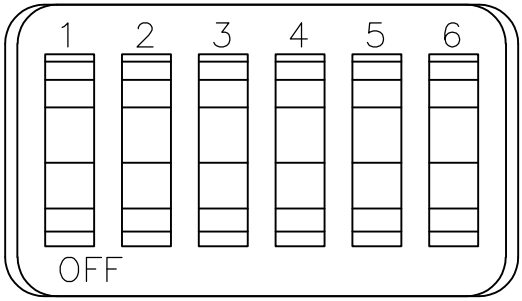


FIG 2

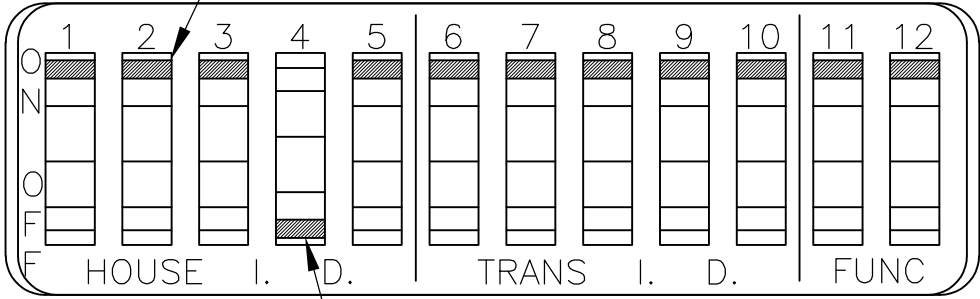


FIG 5

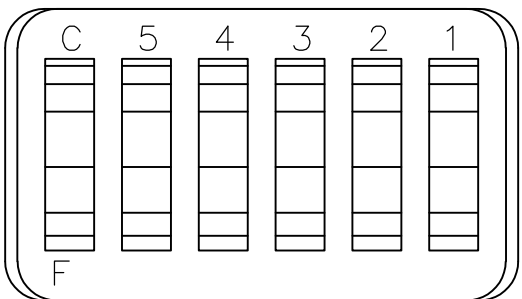


FIG 3

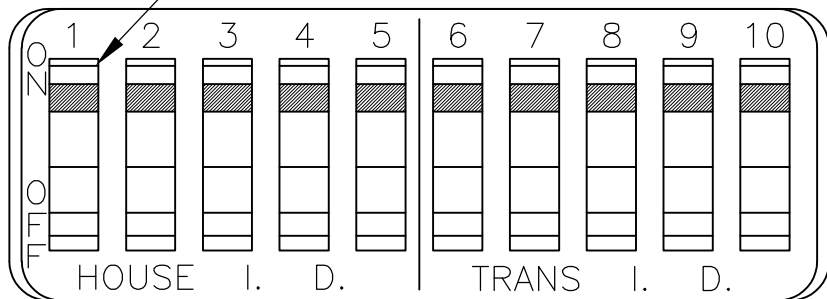


FIG 6

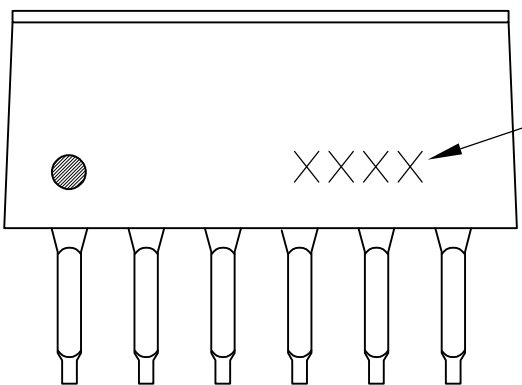


FIG 4

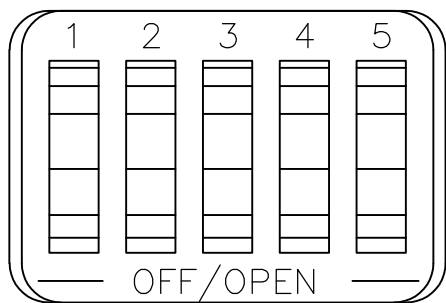
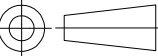


FIG 7

THIS DRAWING IS A CONTROLLED DOCUMENT.		DWN R.TALLEY 02JAN90		 TE Connectivity								
DIMENSIONS: INCHES		CHK R.MILLER 03JAN90										
	TOLERANCES UNLESS OTHERWISE SPECIFIED:		APVD H.LEITER 03JAN90		NAME SWITCH ASSY, DIP, TYPE C, 7100 SERIES, SPST, LOW PROFILE							
	0 PLC ± - 1 PLC ± - 2 PLC ± - 3 PLC ± .005 4 PLC ± - ANGLES ± -		PRODUCT SPEC —									
	MATERIAL		APPLICATION SPEC —		SIZE		CAGE CODE		DRAWING NO		RESTRICTED TO	
			WEIGHT —		A2		00779		C=435668		—	
		CUSTOMER DRAWING				SCALE 4:1		SHEET 2 of 2		REV. AM2		

Компания «Life Electronics» занимается поставками электронных компонентов импортного и отечественного производства от производителей и со складов крупных дистрибьюторов Европы, Америки и Азии.

С конца 2013 года компания активно расширяет линейку поставок компонентов по направлению коаксиальный кабель, кварцевые генераторы и конденсаторы (керамические, пленочные, электролитические), за счёт заключения дистрибьюторских договоров

Мы предлагаем:

- Конкурентоспособные цены и скидки постоянным клиентам.
- Специальные условия для постоянных клиентов.
- Подбор аналогов.
- Поставку компонентов в любых объемах, удовлетворяющих вашим потребностям.
- Приемлемые сроки поставки, возможна ускоренная поставка.
- Доставку товара в любую точку России и стран СНГ.
- Комплексную поставку.
- Работу по проектам и поставку образцов.
- Формирование склада под заказчика.
- Сертификаты соответствия на поставляемую продукцию (по желанию клиента).
- Тестирование поставляемой продукции.
- Поставку компонентов, требующих военную и космическую приемку.
- Входной контроль качества.
- Наличие сертификата ISO.

В составе нашей компании организован Конструкторский отдел, призванный помогать разработчикам, и инженерам.

Конструкторский отдел помогает осуществить:

- Регистрацию проекта у производителя компонентов.
- Техническую поддержку проекта.
- Защиту от снятия компонента с производства.
- Оценку стоимости проекта по компонентам.
- Изготовление тестовой платы монтаж и пусконаладочные работы.



Тел: +7 (812) 336 43 04 (многоканальный)

Email: org@lifeelectronics.ru

www.lifeelectronics.ru