THIS DRAWING IS UNPUBLISHED. RELEASED FOR PUBLICATION -
© COPYRIGHT BY - ALL RIGHTS RESERVED.

REVISIONS					
P	LTR	DESCRIPTION	DATE	DWN	APVD
	A5	REVISED (ECR-18-001061)	30JAN2018	E.Z	WK.H

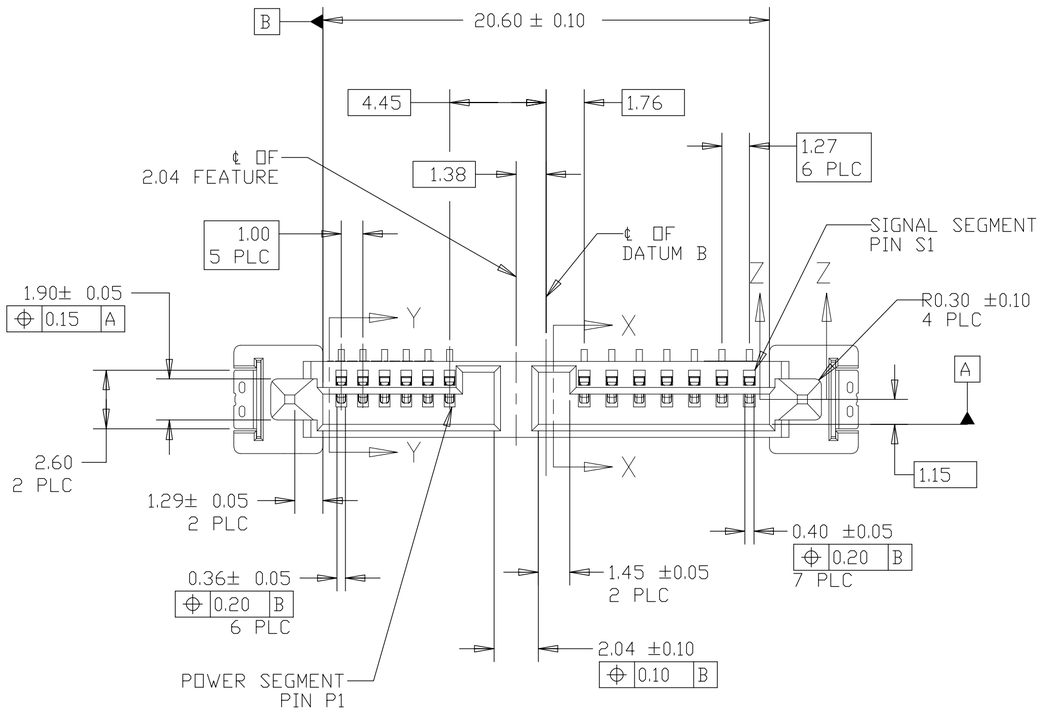

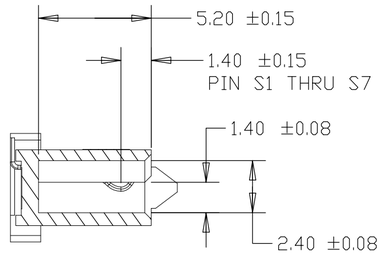

SECTION X–X

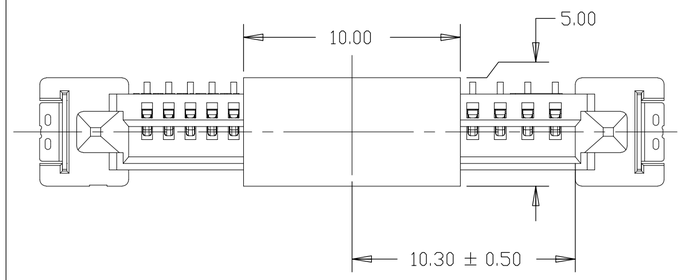

VIEW SHOWN WITH
MYLAR TAPE

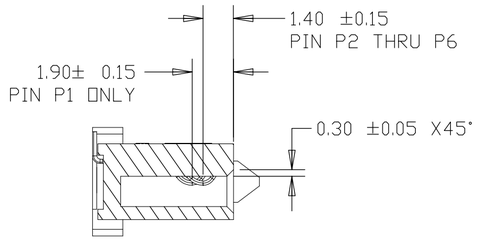

SECTION Y–Y

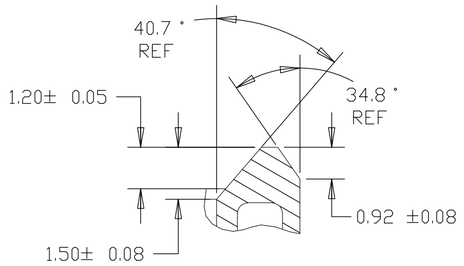

SECTION Z–Z
SCALE 8:1

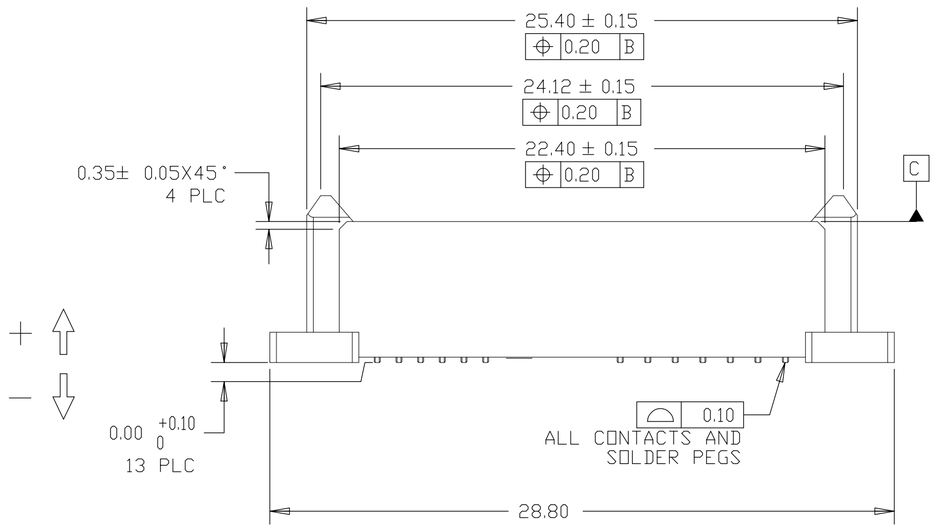

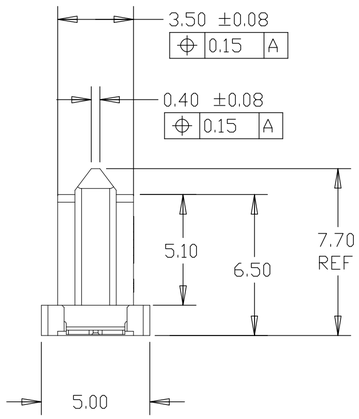

NOTES:

1. MATERIAL:
   HOUSING: HIGH TEMP THERMOPLASTIC, UL94V-0, COLOR: BLACK
   CONTACT: COPPER ALLOY
   SOLDER PEG: COPPER ALLOY

2. FINISH:
   CONTACT MATING AREA: GOLD PLATING OR GOLD FLASH OVER PALLADIUM-NICKEL (SEE TABLE FOR THICKNESS)
   CONTACT SOLDERTAIL: MIN 2.54um MATTE TIN PLATING
   SOLDER PEG: MIN 2.54um MATTE TIN PLATING
   UNDERPLATE: MIN 1.27um NICKEL PLATING ALL OVER

3. PACKAGING: TAPE & REEL.
   QTY: 500PCS/REEL

	AU OR PD-NI THICKNESS	PART NUMBER
OBSOLETED	~~GOLD FLASH ONLY~~	~~1735539-1~~
	0.38um MIN	1735539-2
	0.76um MIN	1735539-3

THIS DRAWING IS A CONTROLLED DOCUMENT.

DIMENSIONS: mm

TOLERANCES UNLESS OTHERWISE SPECIFIED:
0 PLC +–
1 PLC ±0.4
2 PLC ±0.20
3 PLC +–
4 PLC +–
ANGLES ±3°

MATERIAL 1

FINISH 2

DWN	SK LEAW	12MAR2008
CHK	SF LEONG	12MAR2008
APVD	SF LEONG	12MAR2008

PRODUCT SPEC: 108-51075
APPLICATION SPEC: –
WEIGHT: –
CUSTOMER DRAWING

TE Connectivity

NAME: SLIMLINE SATA RECEPTACLE, VERTICAL, SMT, 6.5H

SIZE	CAGE CODE	DRAWING NO	RESTRICTED TO
A2	00779	C-1735539	–

SCALE 5:1 SHEET 1 OF 2 REV A5

THIS DRAWING IS UNPUBLISHED. RELEASED FOR PUBLICATION 20
© COPYRIGHT BY - ALL RIGHTS RESERVED.

REVISIONS

P	LTR	DESCRIPTION	DATE	DWN	APVD
	–	SEE SHEET 1	-	–	–

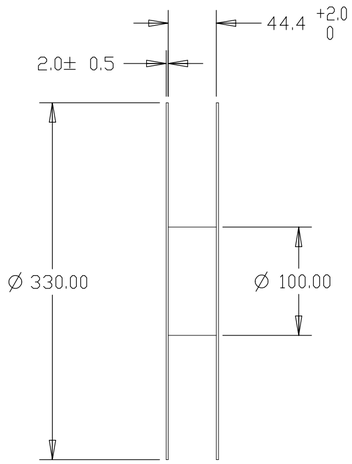

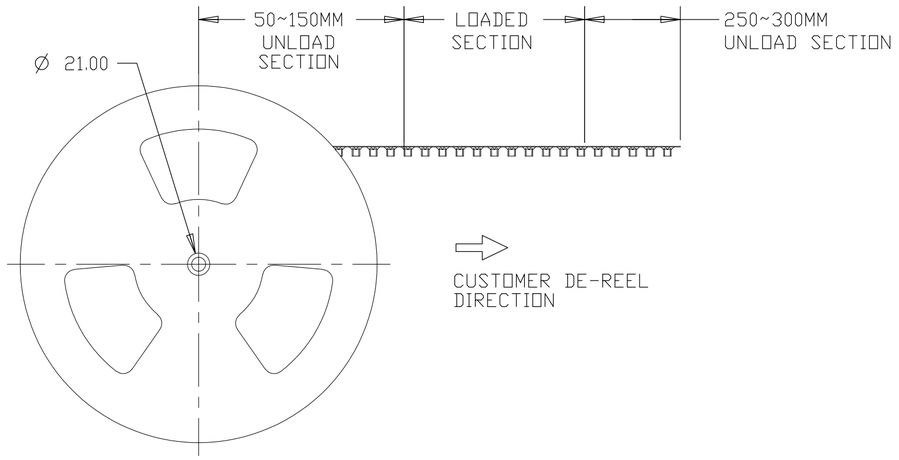

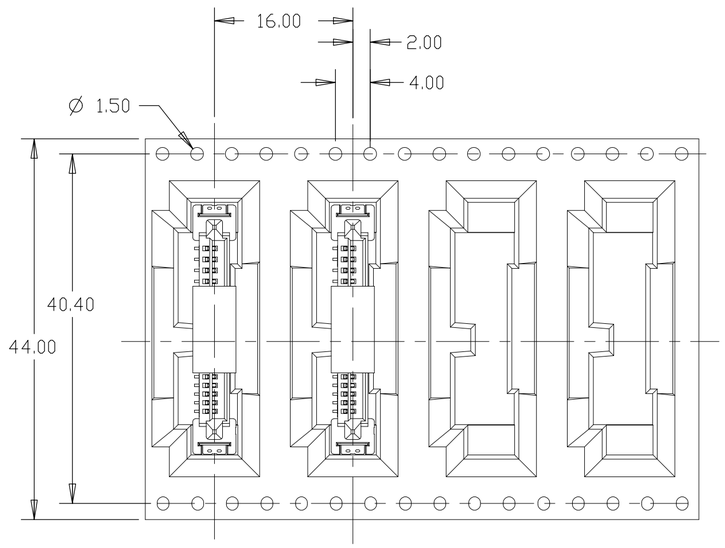

CUSTOMER DE-REEL DIRECTION

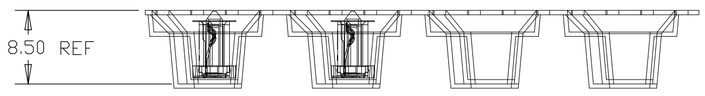

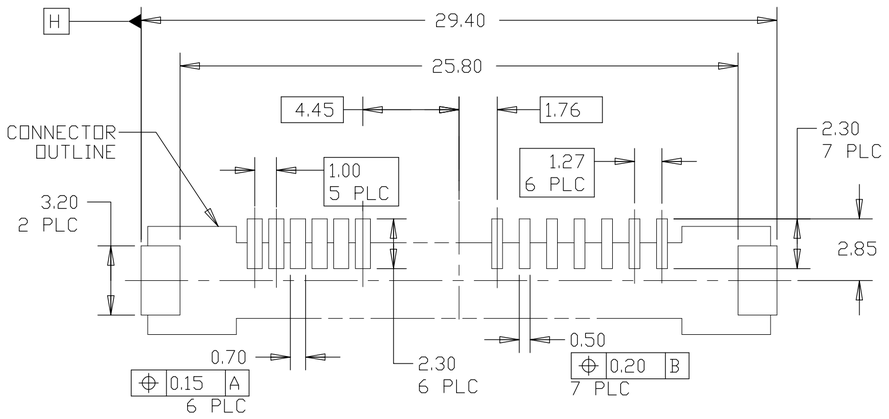

RECOMMENDED PCB LAYOUT
GENERAL TOLERANCE: ± 0.05

THIS DRAWING IS A CONTROLLED DOCUMENT.

DIMENSIONS: mm

TOLERANCES UNLESS OTHERWISE SPECIFIED:

0 PLC	±
1 PLC	±0.4
2 PLC	±0.20
3 PLC	±
4 PLC	±
ANGLES	±3°

MATERIAL

FINISH

DWN	SK LEAW	12MAR2008
CHK	SF LEONG	12MAR2008
APVD	SF LEONG	12MAR2008

PRODUCT SPEC: 108-51075

APPLICATION SPEC: –

WEIGHT: –

TE Connectivity

NAME: SLIMLINE SATA RECEPTACLE, VERTICAL, SMT, 6.5H

SIZE	CAGE CODE	DRAWING NO	RESTRICTED TO
A2	00779	C-1735539	–

CUSTOMER DRAWING | SCALE 5:1 | SHEET 2 OF 2 | REV A5

LifeElectronics
Живое партнерство

ООО «ЛайфЭлектроникс» **“LifeElectronics” LLC**

ИНН 7805602321 КПП 780501001 Р/С 40702810122510004610 ФАКБ "АБСОЛЮТ БАНК" (ЗАО) в г.Санкт-Петербурге К/С 30101810900000000703 БИК 044030703

Компания «Life Electronics» занимается поставками электронных компонентов импортного и отечественного производства от производителей и со складов крупных дистрибьюторов Европы, Америки и Азии.

С конца 2013 года компания активно расширяет линейку поставок компонентов по направлению коаксиальный кабель, кварцевые генераторы и конденсаторы (керамические, пленочные, электролитические), за счёт заключения дистрибьюторских договоров

Мы предлагаем:

- *Конкурентоспособные цены и скидки постоянным клиентам.*
- *Специальные условия для постоянных клиентов.*
- *Подбор аналогов.*
- *Поставку компонентов в любых объемах, удовлетворяющих вашим потребностям.*

- *Приемлемые сроки поставки, возможна ускоренная поставка.*
- *Доставку товара в любую точку России и стран СНГ.*
- *Комплексную поставку.*
- *Работу по проектам и поставку образцов.*
- *Формирование склада под заказчика.*

- *Сертификаты соответствия на поставляемую продукцию (по желанию клиента).*
- *Тестирование поставляемой продукции.*
- *Поставку компонентов, требующих военную и космическую приемку.*
- *Входной контроль качества.*
- *Наличие сертификата ISO.*

В составе нашей компании организован Конструкторский отдел, призванный помогать разработчикам, и инженерам.

Конструкторский отдел помогает осуществить:

- *Регистрацию проекта у производителя компонентов.*
- *Техническую поддержку проекта.*
- *Защиту от снятия компонента с производства.*
- *Оценку стоимости проекта по компонентам.*
- *Изготовление тестовой платы монтаж и пусконаладочные работы.*

Тел: +7 (812) 336 43 04 (многоканальный)
Email: org@lifeelectronics.ru

www.lifeelectronics.ru